

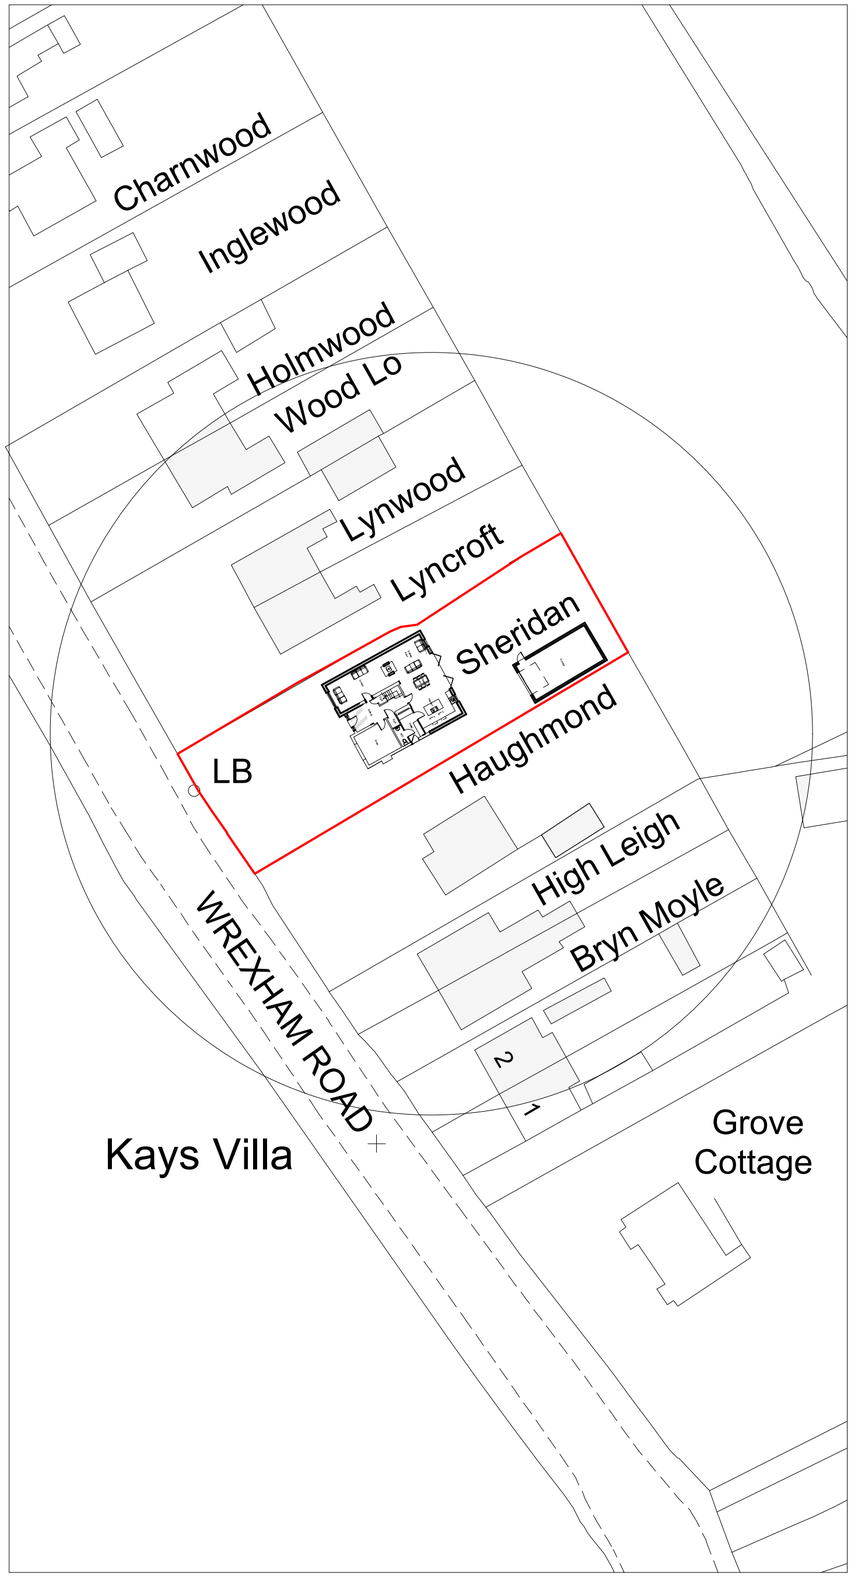


Site Plan 1:500

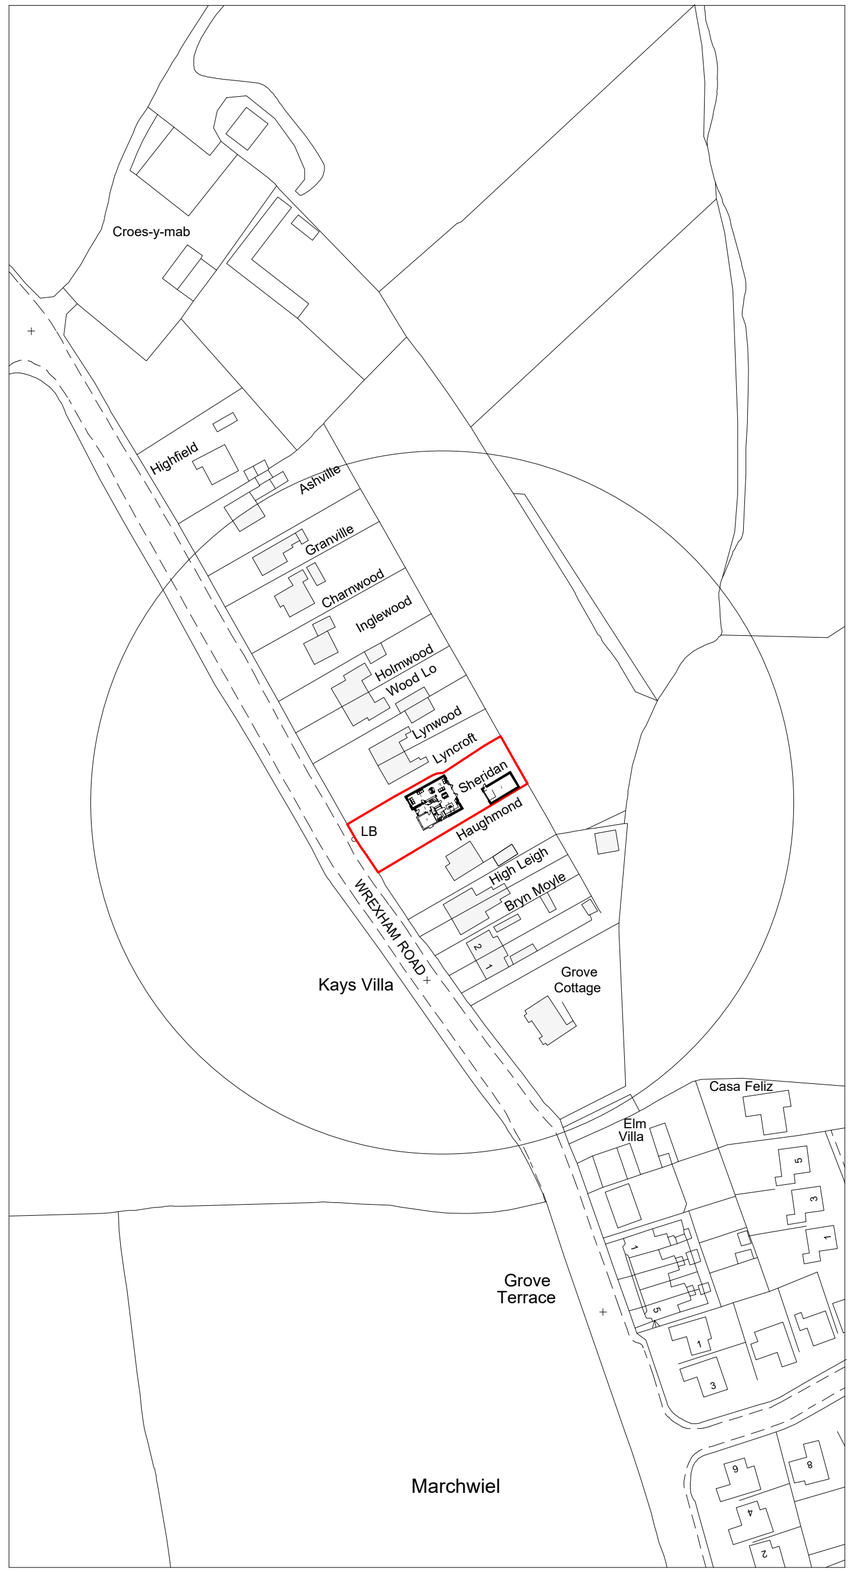

Location Plan 1:1250

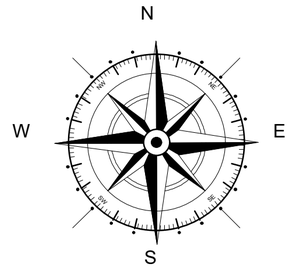

Key

- Surrounding Buildings
- Application Site
- Land owned by applicant

Rev	Date	Detail	Initial
A	04/26	Changes to Floorplans	A.W

Project:
Proposed alterations at Sheridan, Wrexham Road, Marchwiel, Wrexham, LL13 0PF

Title: Site & Location Plan : Proposed

Scale: (A2) 1:500 & 1:1250

Drawn By: A.Whitby

Date: March 2026

Drawing No: R144/006

Sheet: 1 of 1

blueprint
architectural services

partner LABC

Office 3K4,
Redwither Business Tower,
Wrexham. LL13 9XT
Tel: 01978 356500
www.blueprintarchitectural.com

© copyright all rights reserved