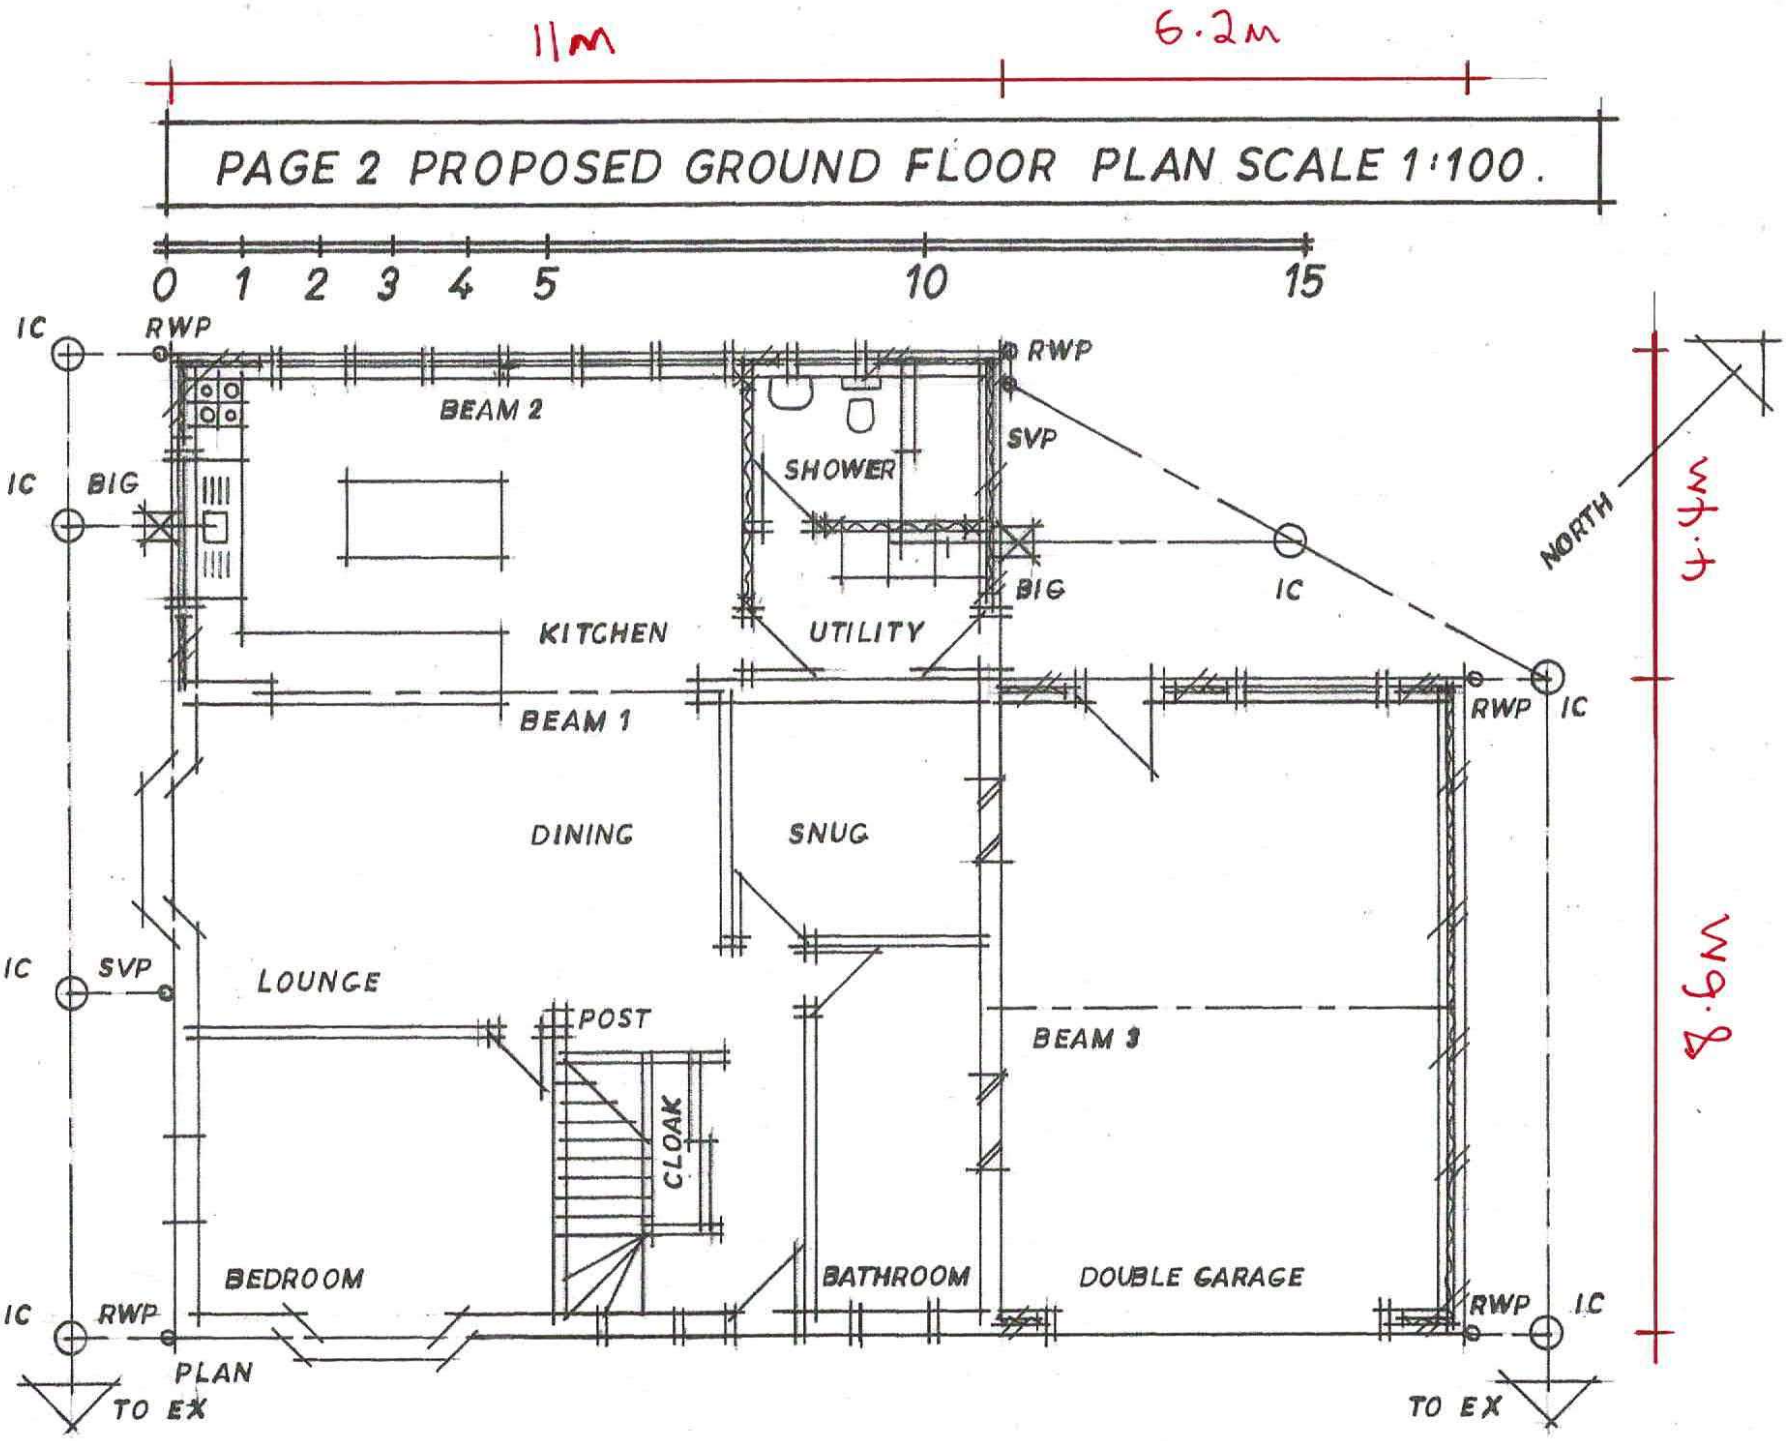

11m
6.2m
PAGE 2 PROPOSED GROUND FLOOR PLAN SCALE 1:100.
0 1 2 3 4 5 10 15
IC
RWP
BEAM 2
SHOWER
SVP
IC
BIG
KITCHEN
UTILITY
BIG
IC
RWP
IC
BEAM 1
DINING
SNUG
IC
SVP
LOUNGE
POST
BEAM 3
CLOAK
BEDROOM
BATHROOM
DOUBLE GARAGE
IC
RWP
RWP
IC
PLAN
TO EX
TO EX
NORTH
11.4m
9.8m