




WEST ELEVATION
Scale: 1:100

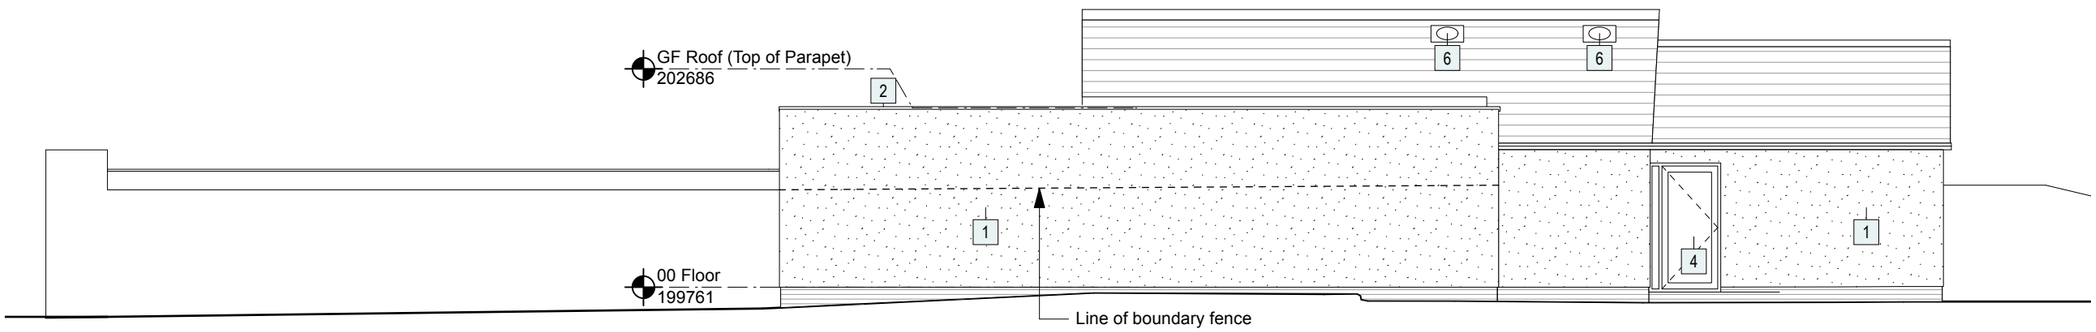

EAST ELEVATION
Scale: 1:100

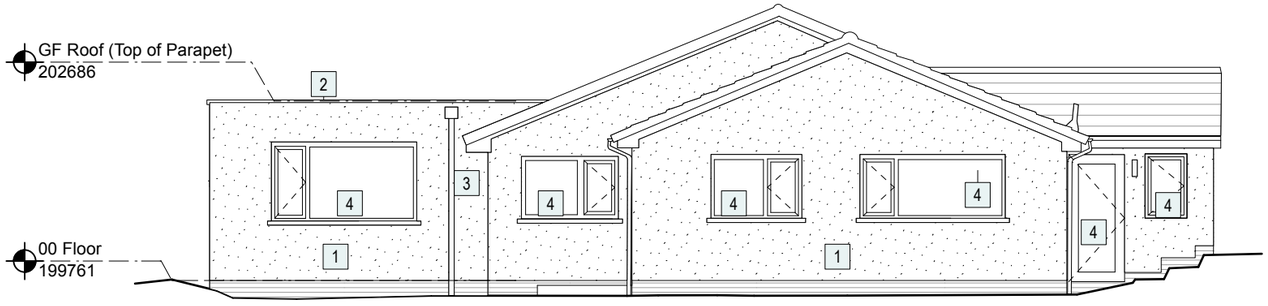

SOUTH ELEVATION
Scale: 1:100

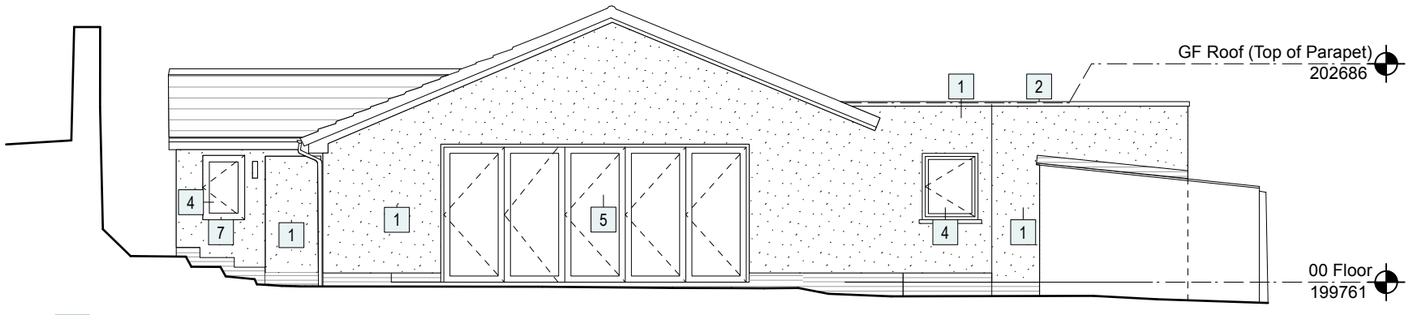

NORTH ELEVATION
Scale: 1:100

ELEVATION KEY:

1 RENDER - OFF WHITE
2 ROOF EDGE TRIM
3 RWP AND HOPPER
4 UPVC WINDOW / DOOR
5 ALUMINIUM DOORS
6 SUN PIPE
7 TRANSLUCENT GLASS

PLANNING

P02 25/06/2026 Planning Issue

P01 16/06/2026 Initial Issue

Check all dimensions and verify on site. Report any errors or omissions.
© ARNI Architects Ltd

Arni Architects Ltd
15 Kingsyard, Rope Street
Stoke on Trent,
ST4 6DJ.
T 01782 611 815
E hello@arniarchitects.com
arniarchitects.com

PROJECT NAME:

The Nookery, High Street,
Pentre Broughton, Wrexham,
LL11 6AW.

DRAWING TITLE:

Proposed Elevations

DATE: 16/06/2026 SIZE: A3 SCALE: 1:100

P02

No: 6438-ARN-XX-ZZ-D-A-0051 Rev: P01