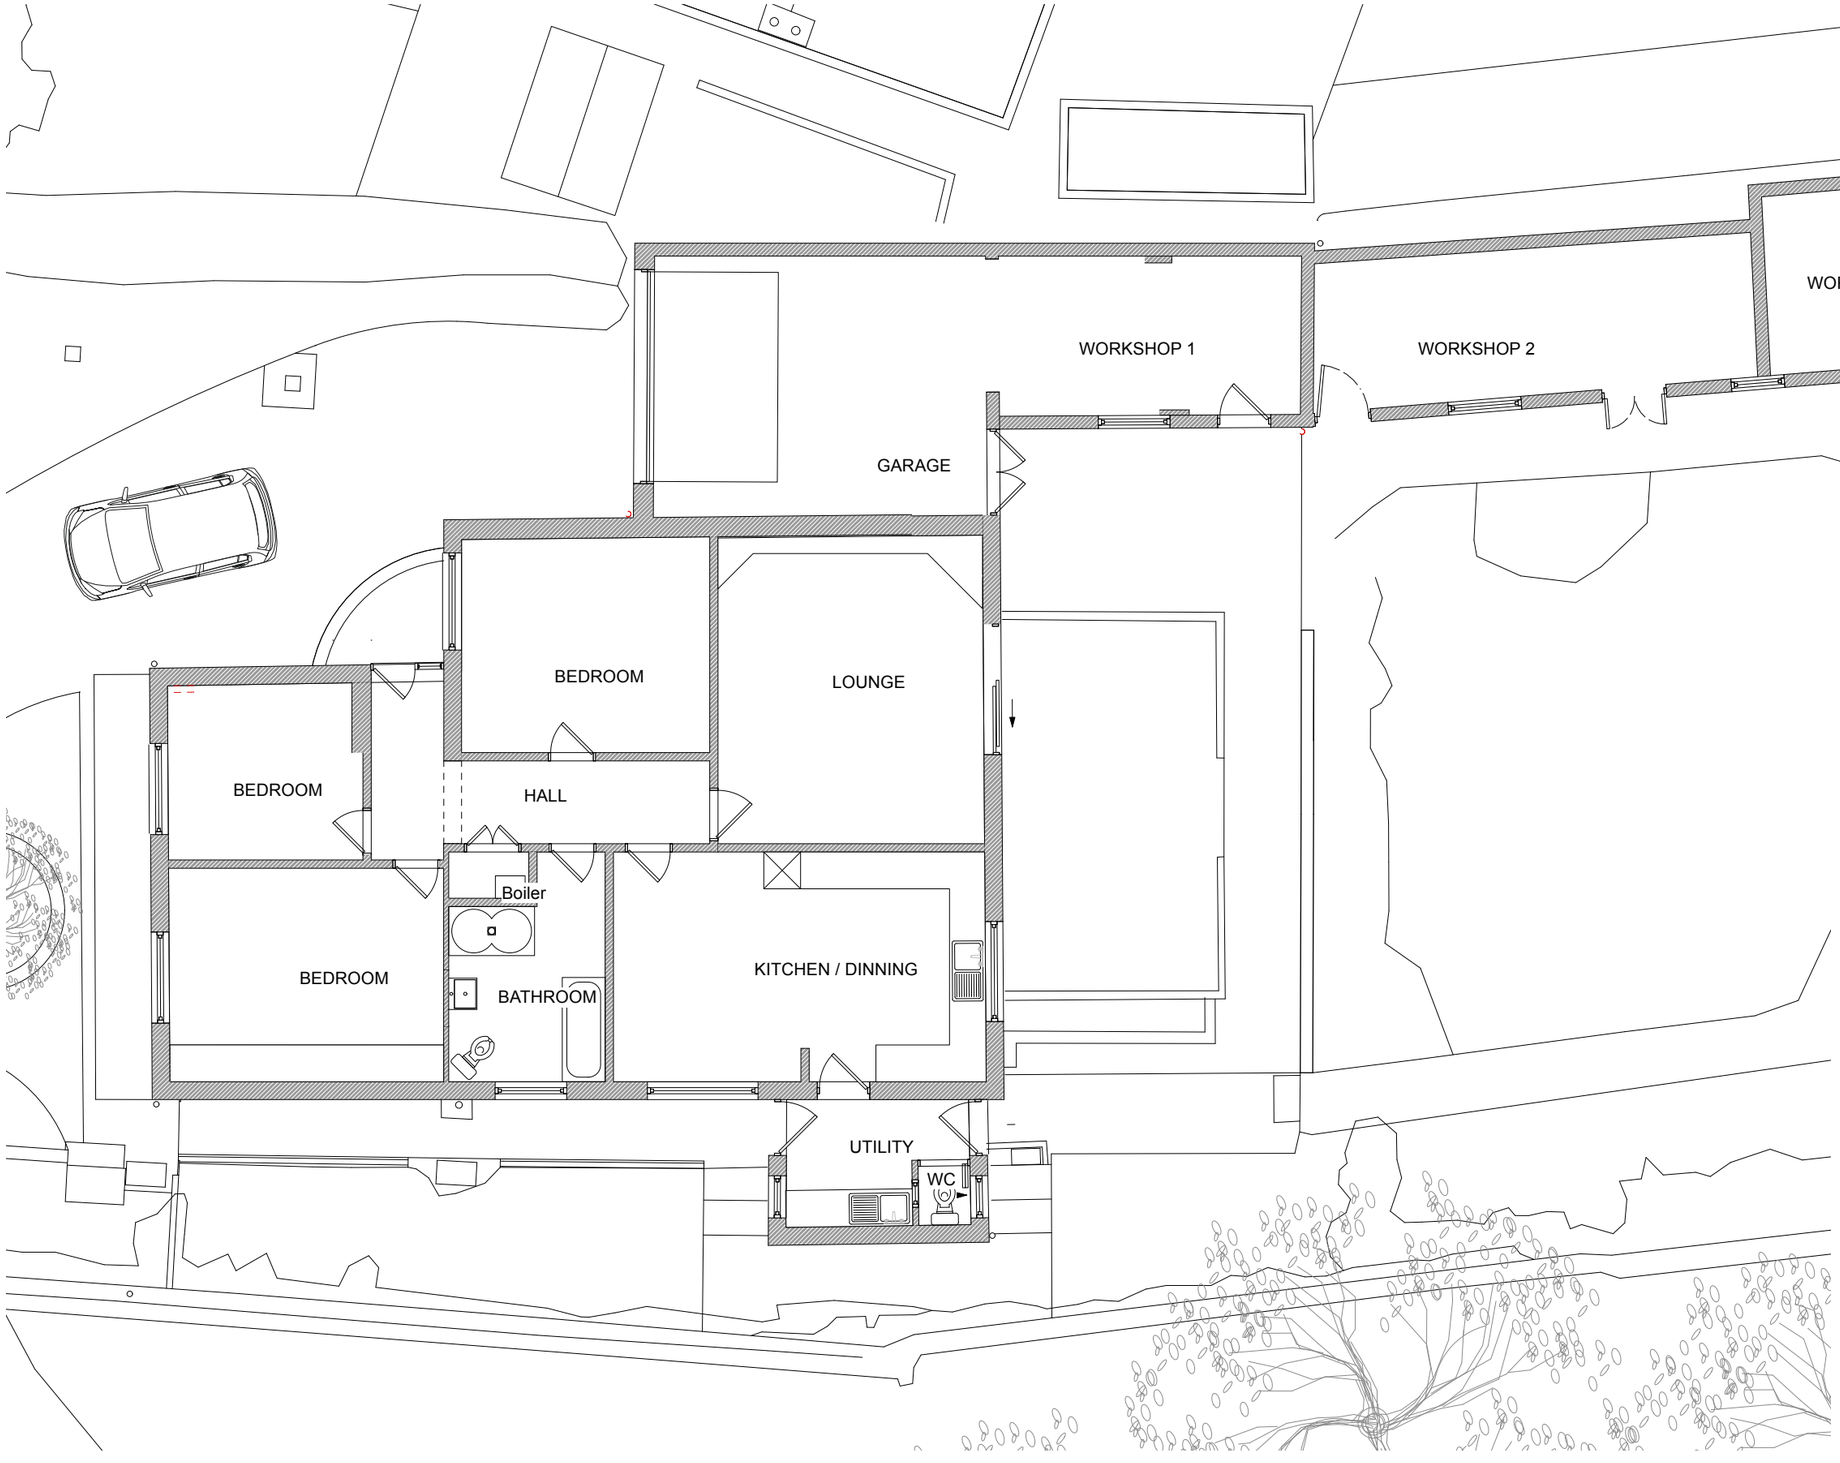


EXISTING GROUND FLOOR PLAN
Scale: 1:100

0 1 2 3 4 5 m

PLANNING

P02 25/06/2026 Planning Issue

P01 16/06/2026 Initial issue

Check all dimensions and verify on site. Report any errors or omissions.
© ARNI Architects Ltd

Arni Architects Ltd
15 Kingsyard, Rope Street
Stoke on Trent,
ST4 6DJ.
T 01782 611 815
E hello@arniarchitects.com
arniarchitects.com

PROJECT NAME:

The Nookery, High Street,
Pentre Broughton, Wrexham,
LL11 6AW.

DRAWING TITLE:

Existing Ground Floor Plan

DATE: 16/06/2026 SIZE: A3 SCALE: 1:100

P02

No: 6438-ARN-XX-00-D-A-0010 Rev: P01