

SUMMER HOUSE / GAZEBO

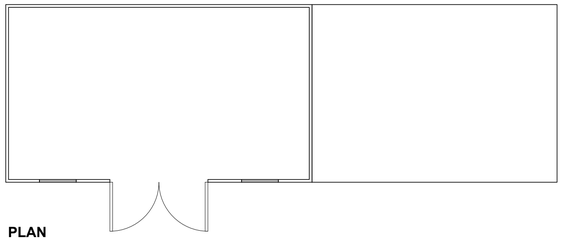


PLAN
SCALE 1:50


0 1 2 3 4 5m

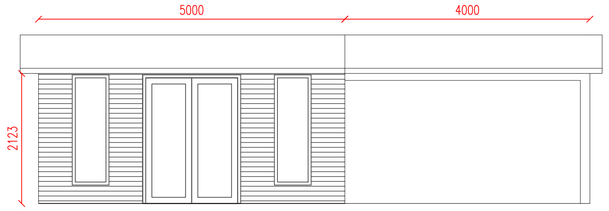


FRONT ELEVATION
SCALE 1:50

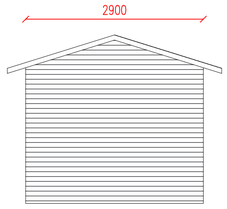

SIDE ELEVATION
SCALE 1:50

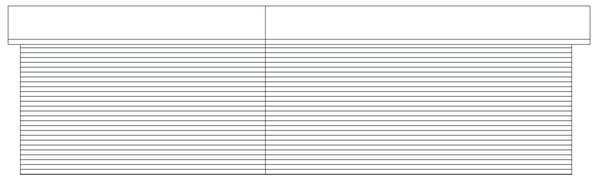


REAR ELEVATION
SCALE 1:50

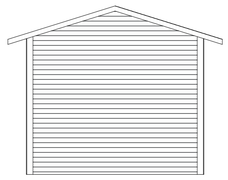


SIDE ELEVATION
SCALE 1:50

GARAGE

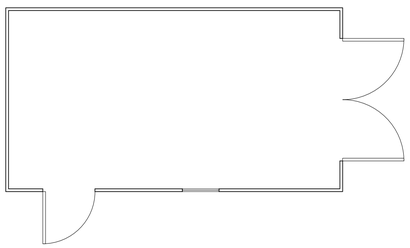


PLAN
SCALE 1:50


0 1 2 3 4 5m

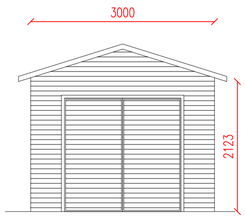


FRONT ELEVATION
SCALE 1:50

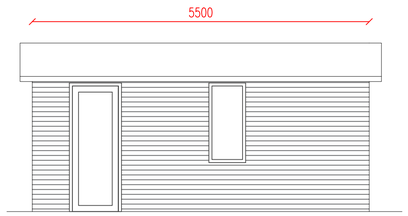

SIDE ELEVATION
SCALE 1:50

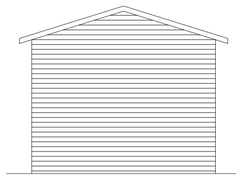

REAR ELEVATION
SCALE 1:50

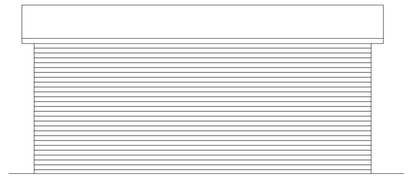


SIDE ELEVATION
SCALE 1:50

CONTAINER




PLAN
SCALE 1:50


0 1 2 3 4 5m

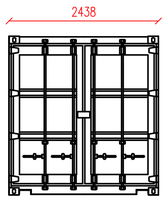


FRONT ELEVATION
SCALE 1:50

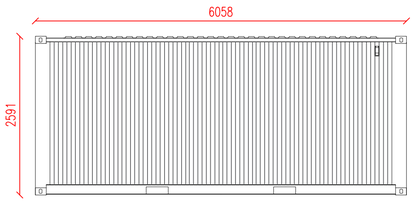

SIDE ELEVATION
SCALE 1:50

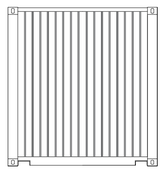

REAR ELEVATION
SCALE 1:50

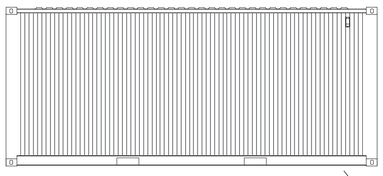

SIDE ELEVATION
SCALE 1:50




PLANNING NOTES

CONTAINER-
To be permanently sited, metal elevations with green roof which houses PV equipment. Location adjusted to be more discrete.

GARAGE-
Timber garage with double barn doors and timber cladding finish

SUMMER HOUSE & GAZEBO STRUCTURE-
Timber frame with timber cladding

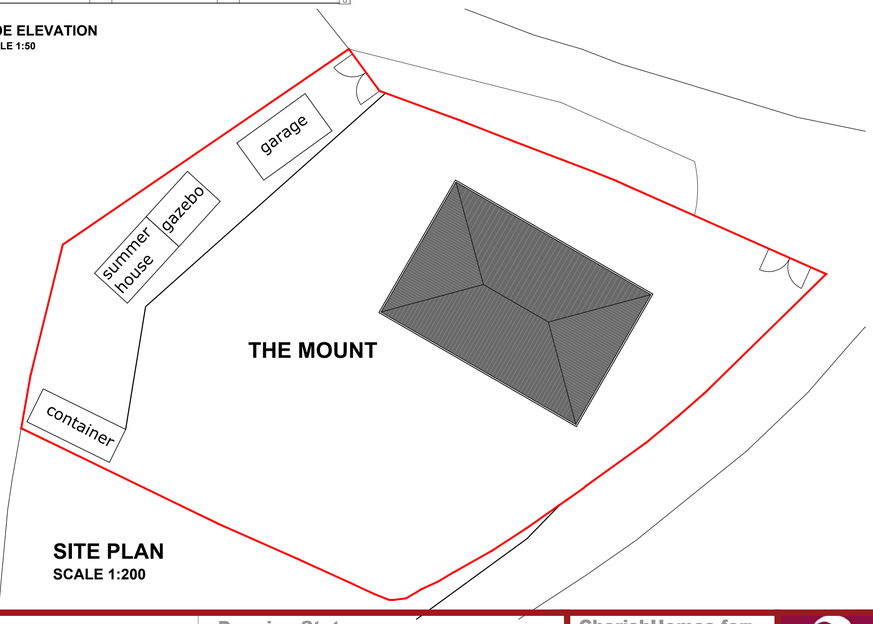

SITE PLAN
SCALE 1:200

Rev/Date

PLEASE NOTE
Any dimensions required by Consultants/ Contractors/ Subcontractors must not be scaled from this drawing. In case of discrepancies please notify the Architect at once.

Dimensions required for specialist manufacturers' items and fitted furniture need to be taken on site.
All shop-fit drawings to be approved by CherishHomes
COPYRIGHT
This drawings are copyright by CherishHomes and may not be used or reproduced in any way without written consent.

Drawing Title
CH-021-05
PROPOSED OUTBUILDINGS

Drawing Number
CH - 021 - 05

Drawing Status
Concept Planning ■ Tender Construction □

Project
The Mount, Tower Hill, Acrefair, Wrexham
LL14 3SU

Scale A1
Drawn KS
Date 06/26
Checked

CherishHomes for:
Mr Christopher Moore and Miss Lorrae James

CHERISH HOMES