

Part Site Plan as Proposed.

Scale 1-200.
0 m. 10 m. 50 m.

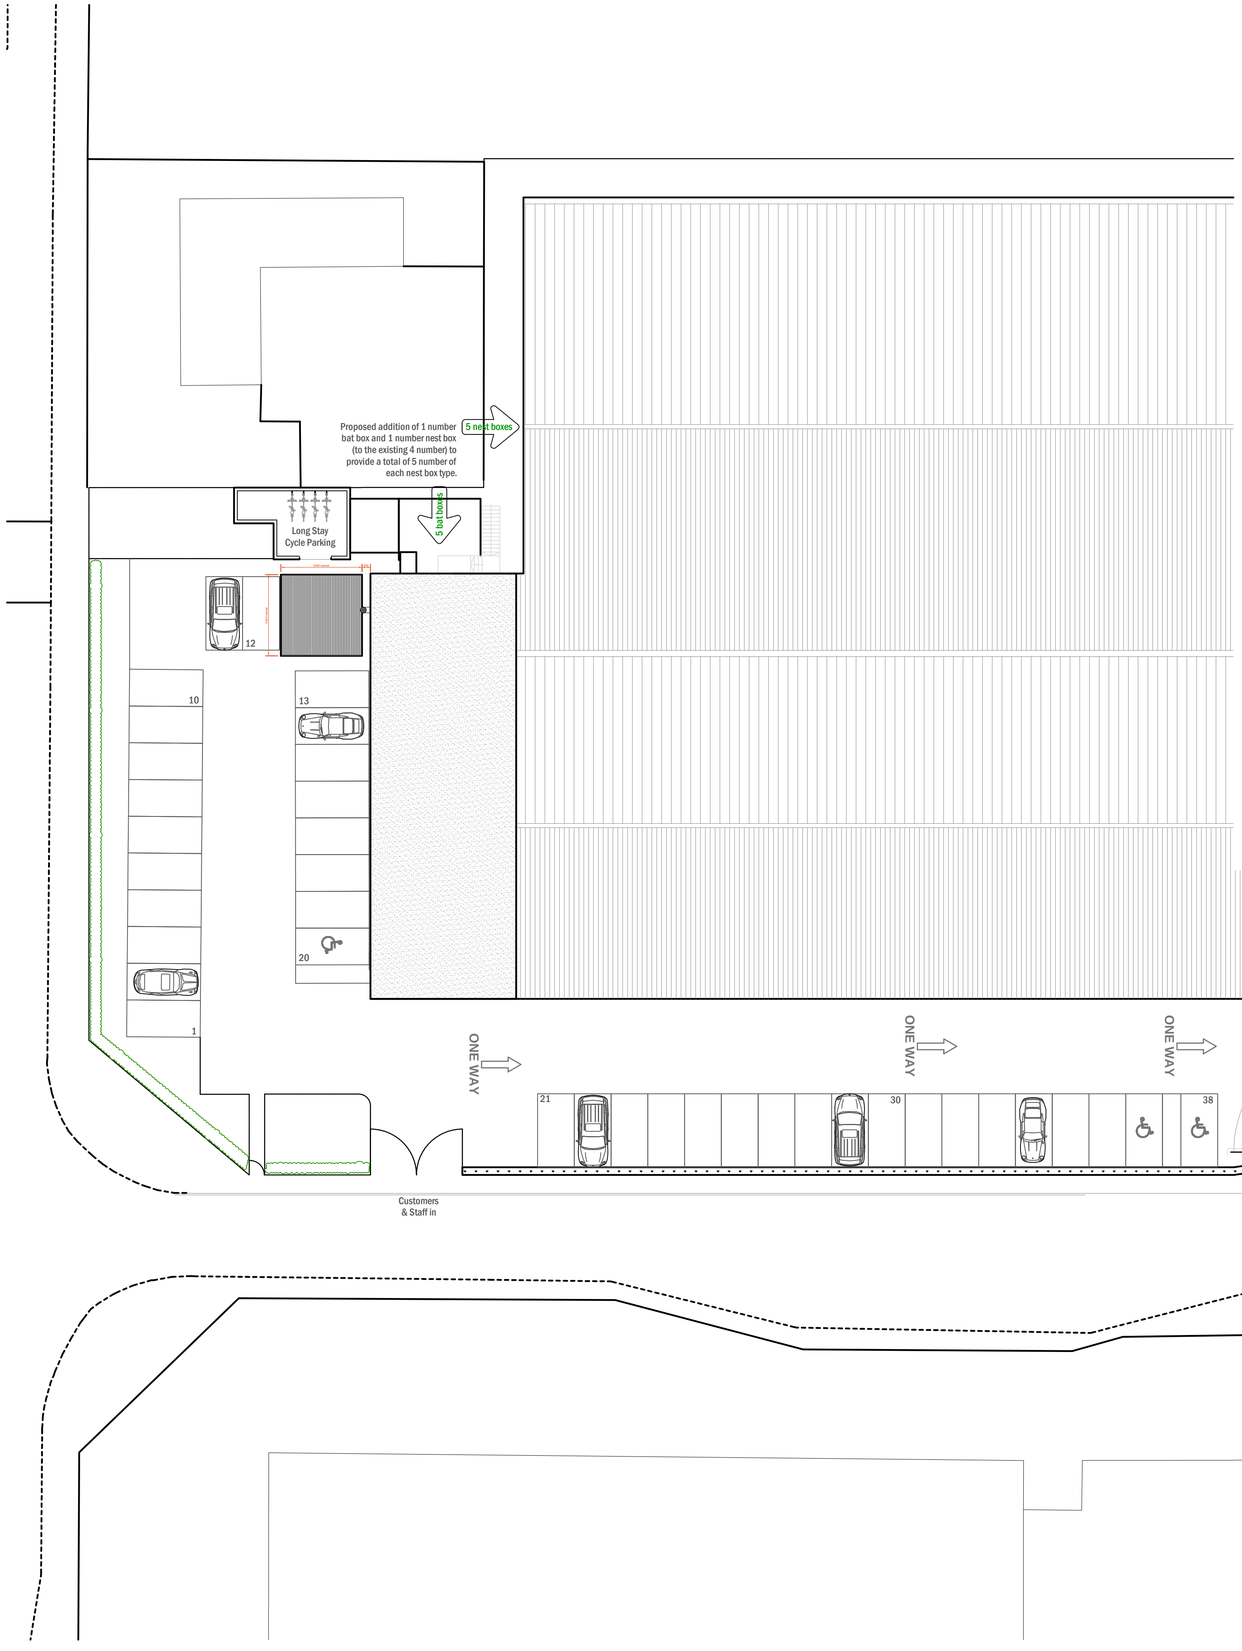

Part Plan of the Area for the Proposed Fuel Store & Flue as Proposed.

Scale 1-50.
0 m. 10 m.

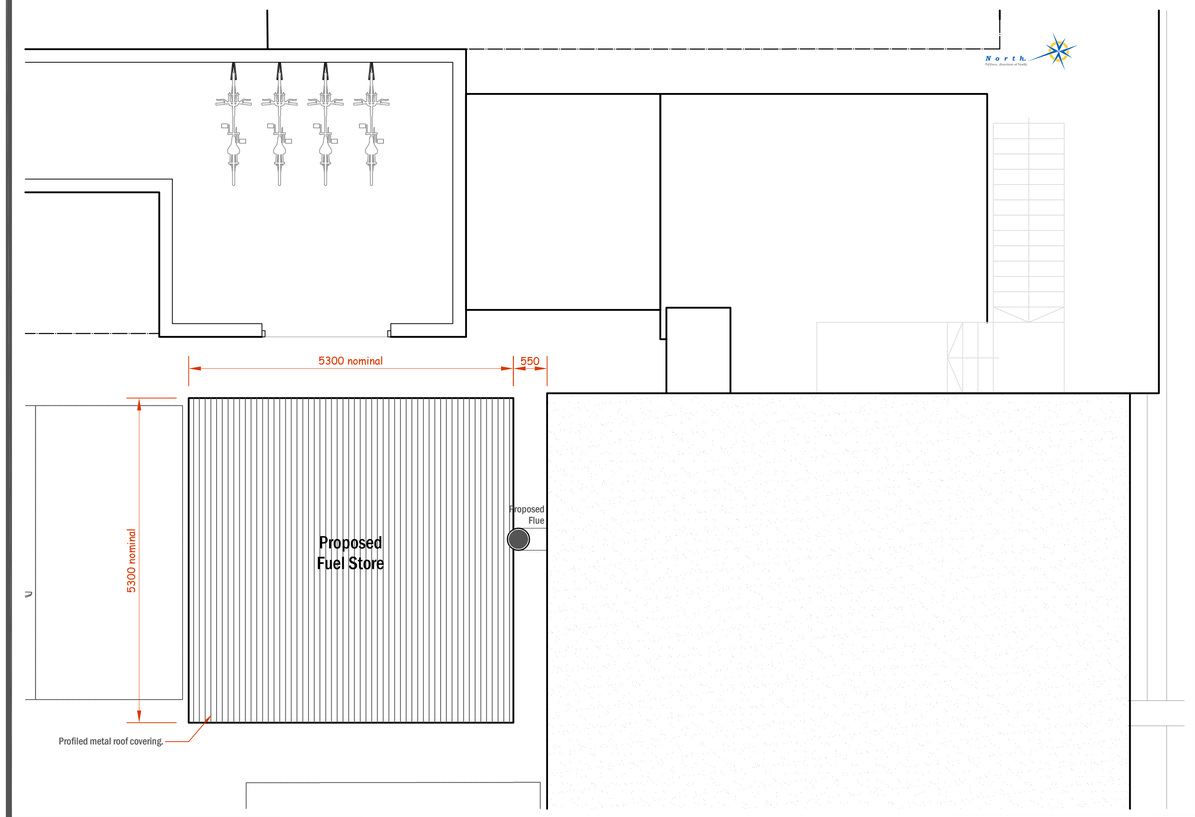

This drawing has been produced using information from Ordnance Survey digital data.

Crown copyright 2023.
All rights reserved.

Not to be reproduced without permission.

Licence Number 100022432.

Planning Issue.
July 2026.

Rev	Date	Notes
AR2	02-07-26	Planning Issue.
PR1	23-06-26	First issue.

PROJECT
Proposed Fuel Store & Flue for a Biomass Boiler Installation.
at;
Unit 7-9
Queensway Industrial Estate
Wrexham
LL13 8YR

DRAWING TITLE
Proposed Part Site Plan.

SCALE AT A1
1-200 & 1-50 @A1

DATE
02-07-26

DRAWING NUMBER
2604-03

REVISION
AR2