



West Elevation as Proposed Facing Fibrax.

Scale 1-100.
0 m. 10 m.

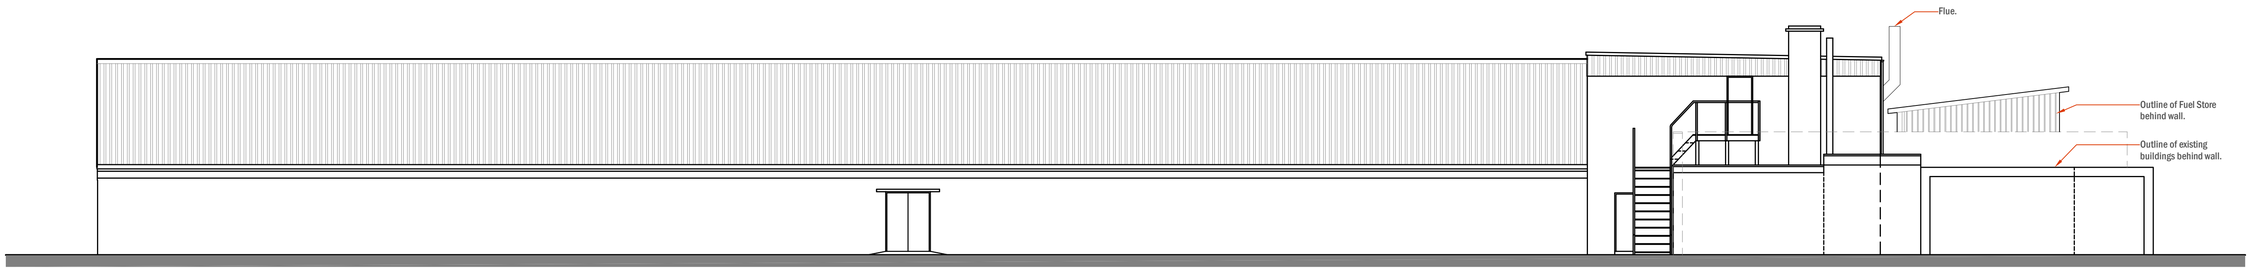


East Elevation as Proposed. Facing Gwenfro Community Primary School.

Scale 1-100.

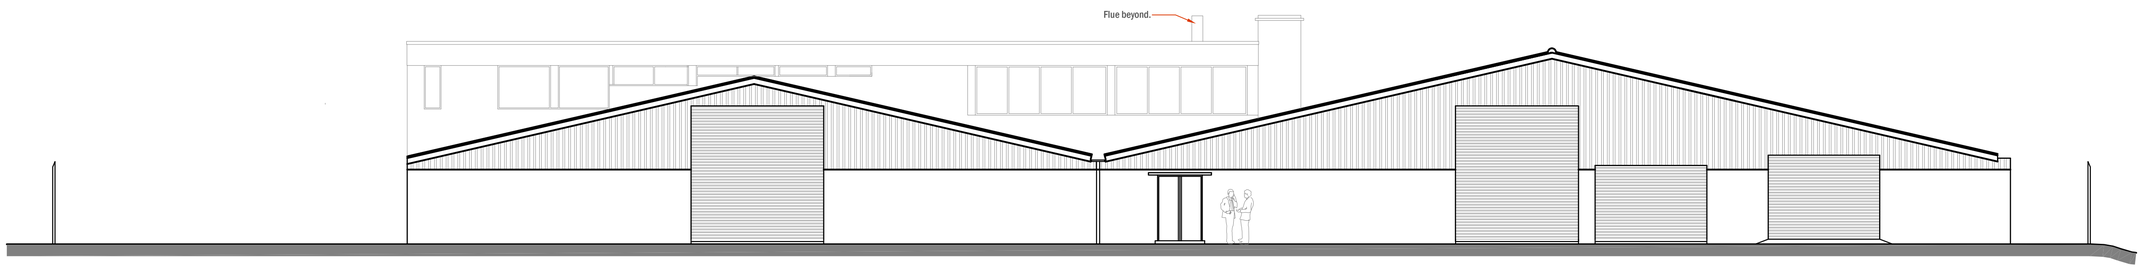

South Elevation as Proposed.

Scale 1-100.

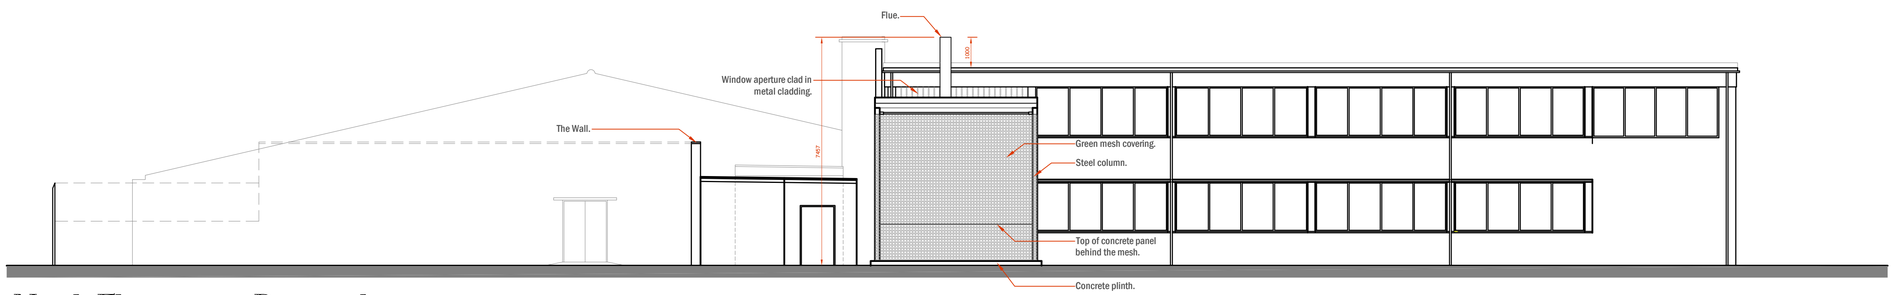

North Elevation as Proposed. Facing Queensway.

Scale 1-100.

Planning Issue.
July 2026.

Rev	Date	Notes
AR2	02-07-26	Planning Issue.
PR1	23-06-26	First issue.

PROJECT
Proposed Fuel Store & Flue for a Biomass Boiler Installation.
at;
Unit 7-9
Queensway Industrial Estate
Wrexham
LL13 8YR

DRAWING TITLE
Proposed Elevations.

SCALE AT A1: 1-100 @A1
DATE: 02-07-26

DRAWING NUMBER: 2604-04
REVISION: AR2