



West Elevation as Existing
Facing Fibrax.

Scale 1-100.
0 m. 10 m.

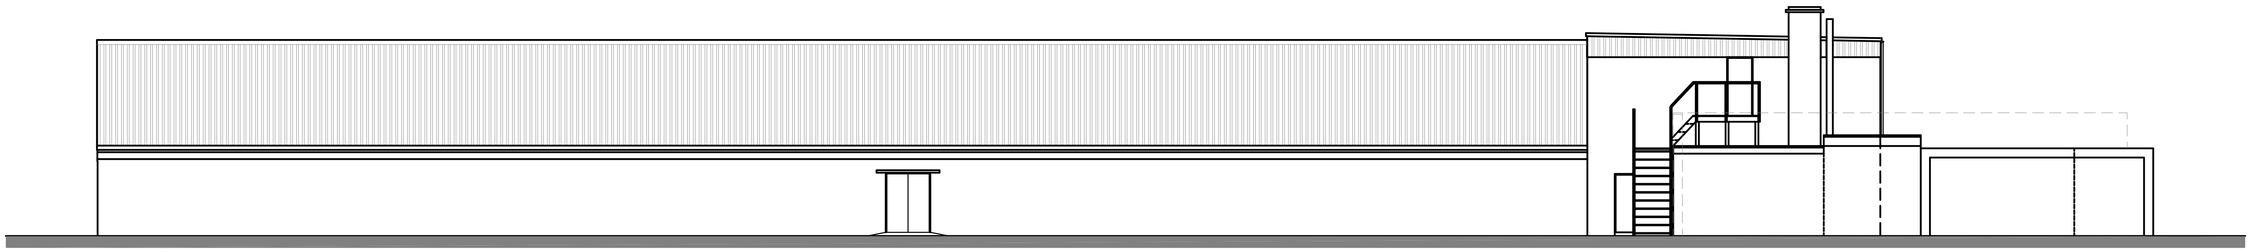


East Elevation as Existing
Facing Gwenfro Community Primary School.

Scale 1-100.

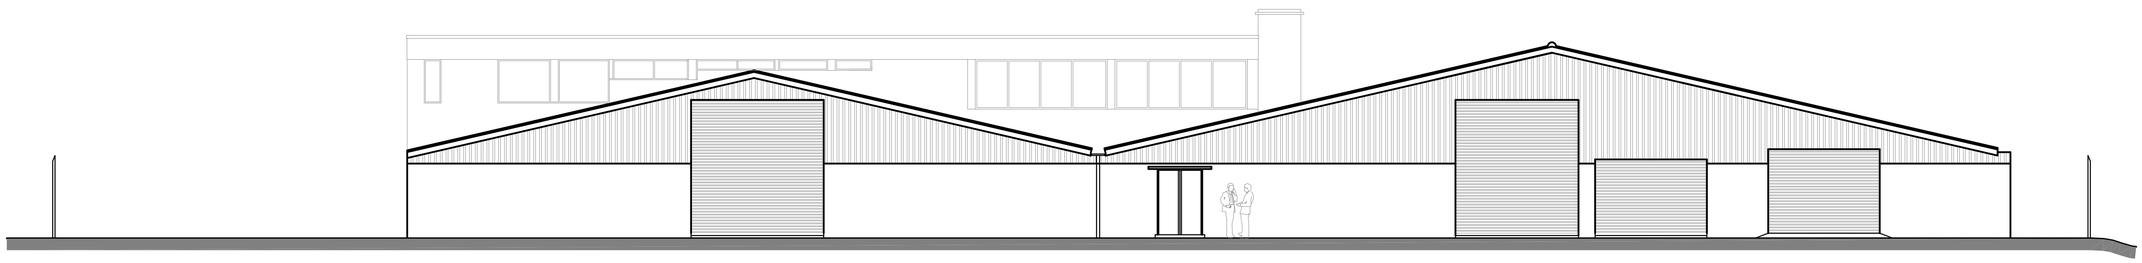

South Elevation as Existing
Scale 1-100.

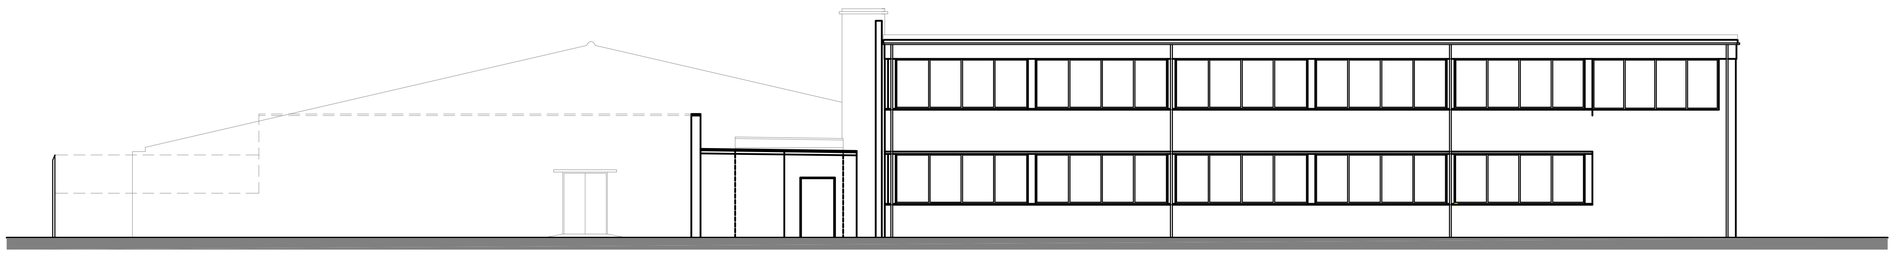

North Elevation as Existing
Facing Queensway.

Scale 1-100.

Planning Issue.
July 2026.

Rev	Date	Notes
AR2	02-07-26	Planning Issue.
PR1	23-06-26	First issue.

PROJECT
Proposed Fuel Store & Flue for a Biomass Boiler Installation.
at:
Unit 7-9
Queensway Industrial Estate
Wrexham
LL13 8YR

DRAWING TITLE
Existing Elevations.

SCALE AT A1	DATE
1-100 @A1	02-07-26

DRAWING NUMBER	REVISION
2604-02	AR2