



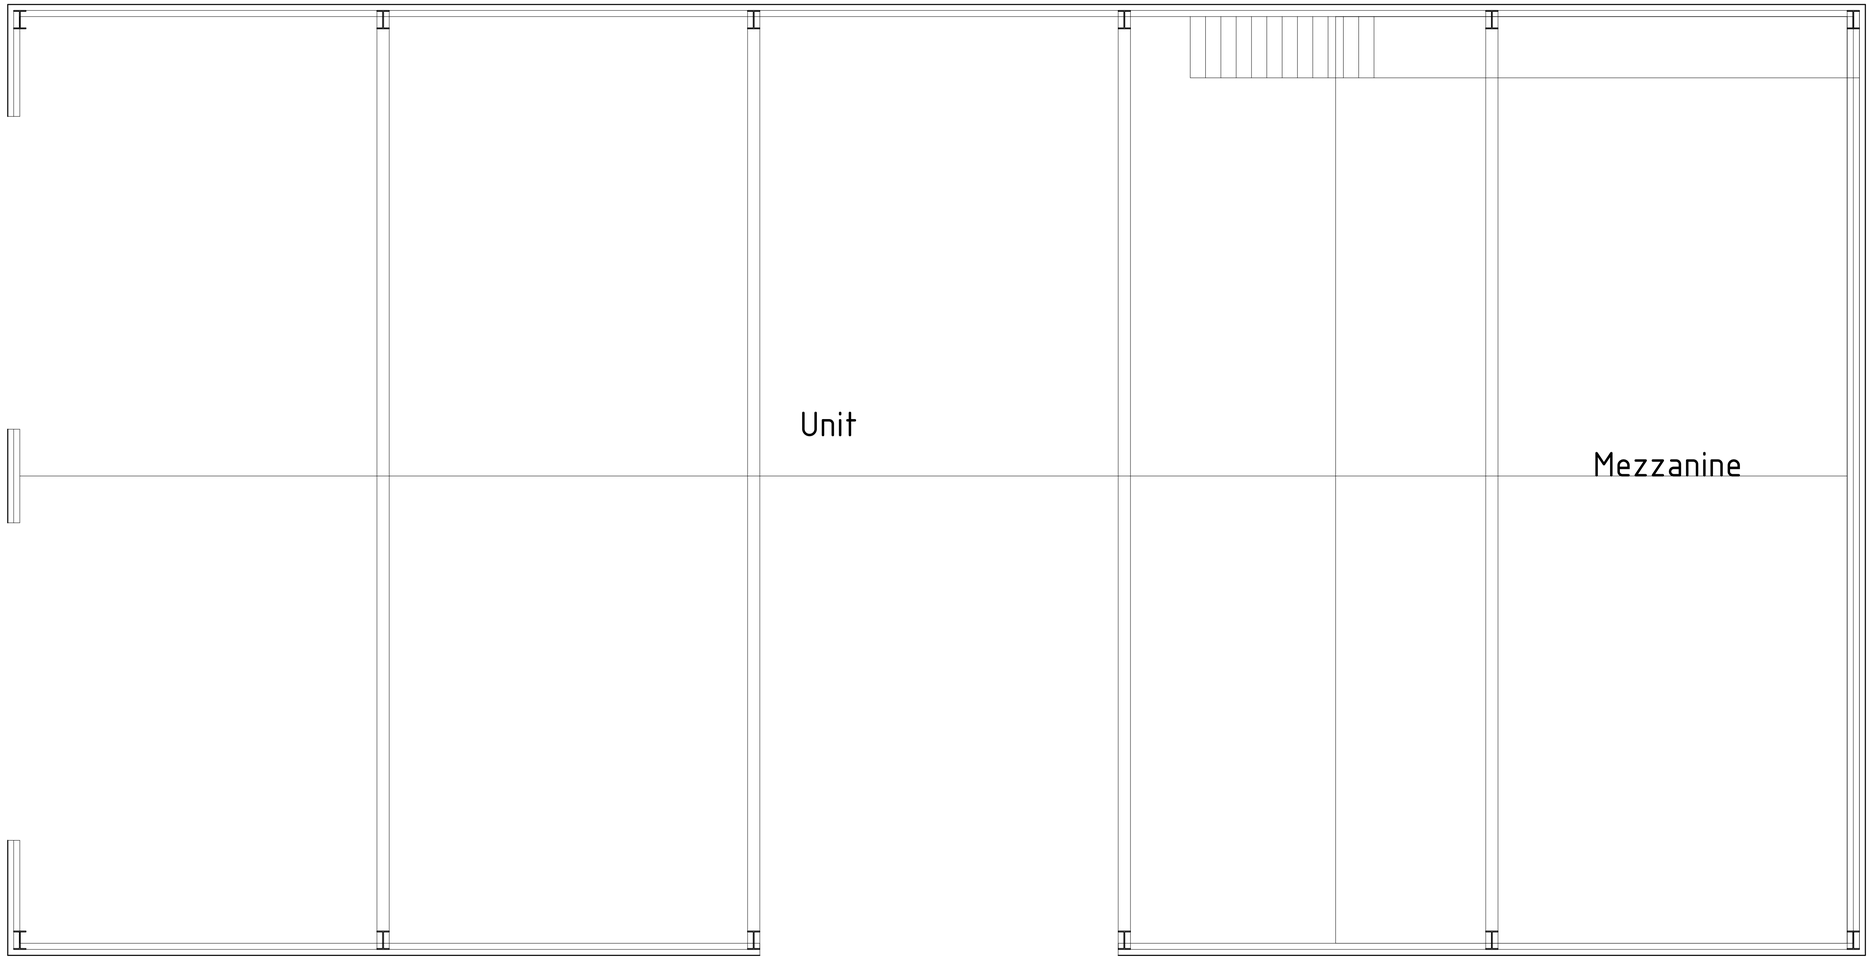


Floor Plan 1:50

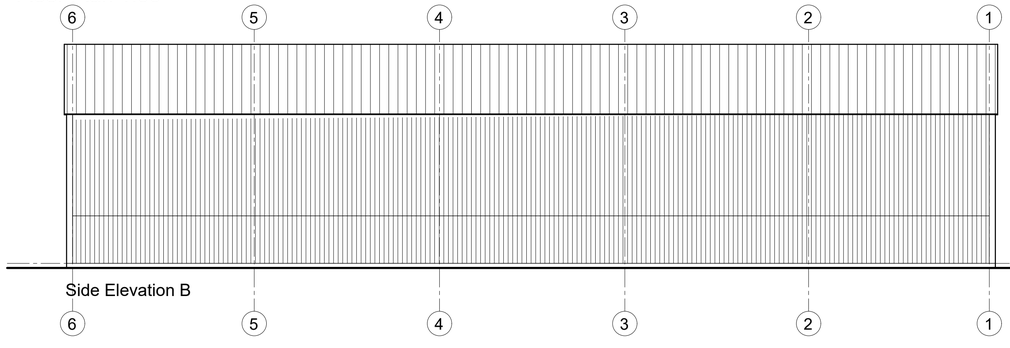

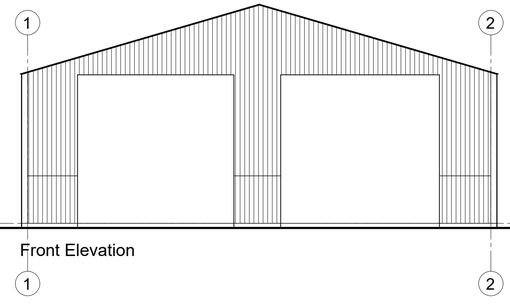

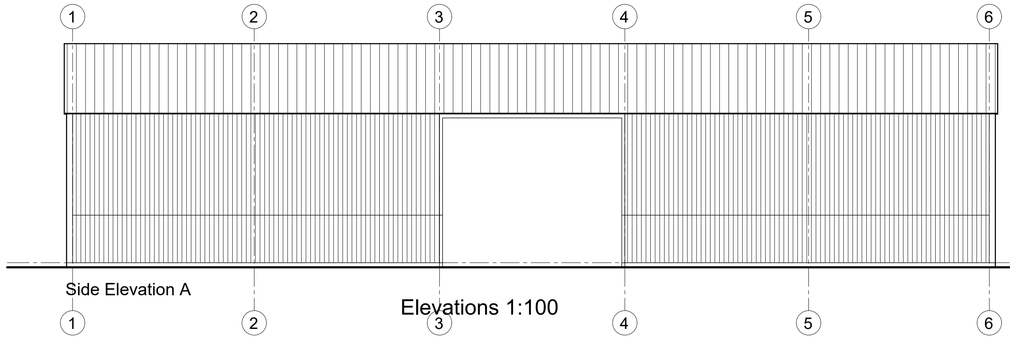

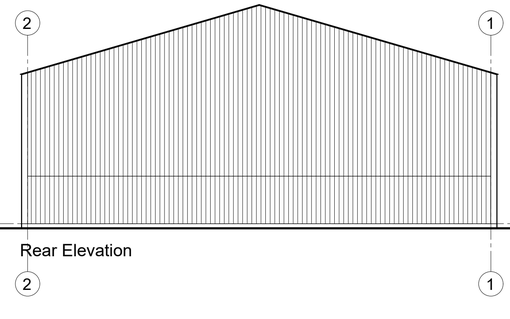

Elevations 1:100

HDS ARCHITECTURAL SERVICES
HDS Architectural Services, The Foundry,
15 Yorke Street, Wrexham
LL13 8LW
Tel (01978) 345250
www.hdsarchitectural.co.uk

Project;	Dwg No;	Date;
Proposed Storage Unit at SOS Plant Hire, The Old Coal Yard, Park Road, Wrexham, LL14 3YP	SOP/PD/01	27.01.2026

Title;	Scale (A1);	Revision;
01-Floor Plan and Elevations as Proposed	1:50 & 1:100	