

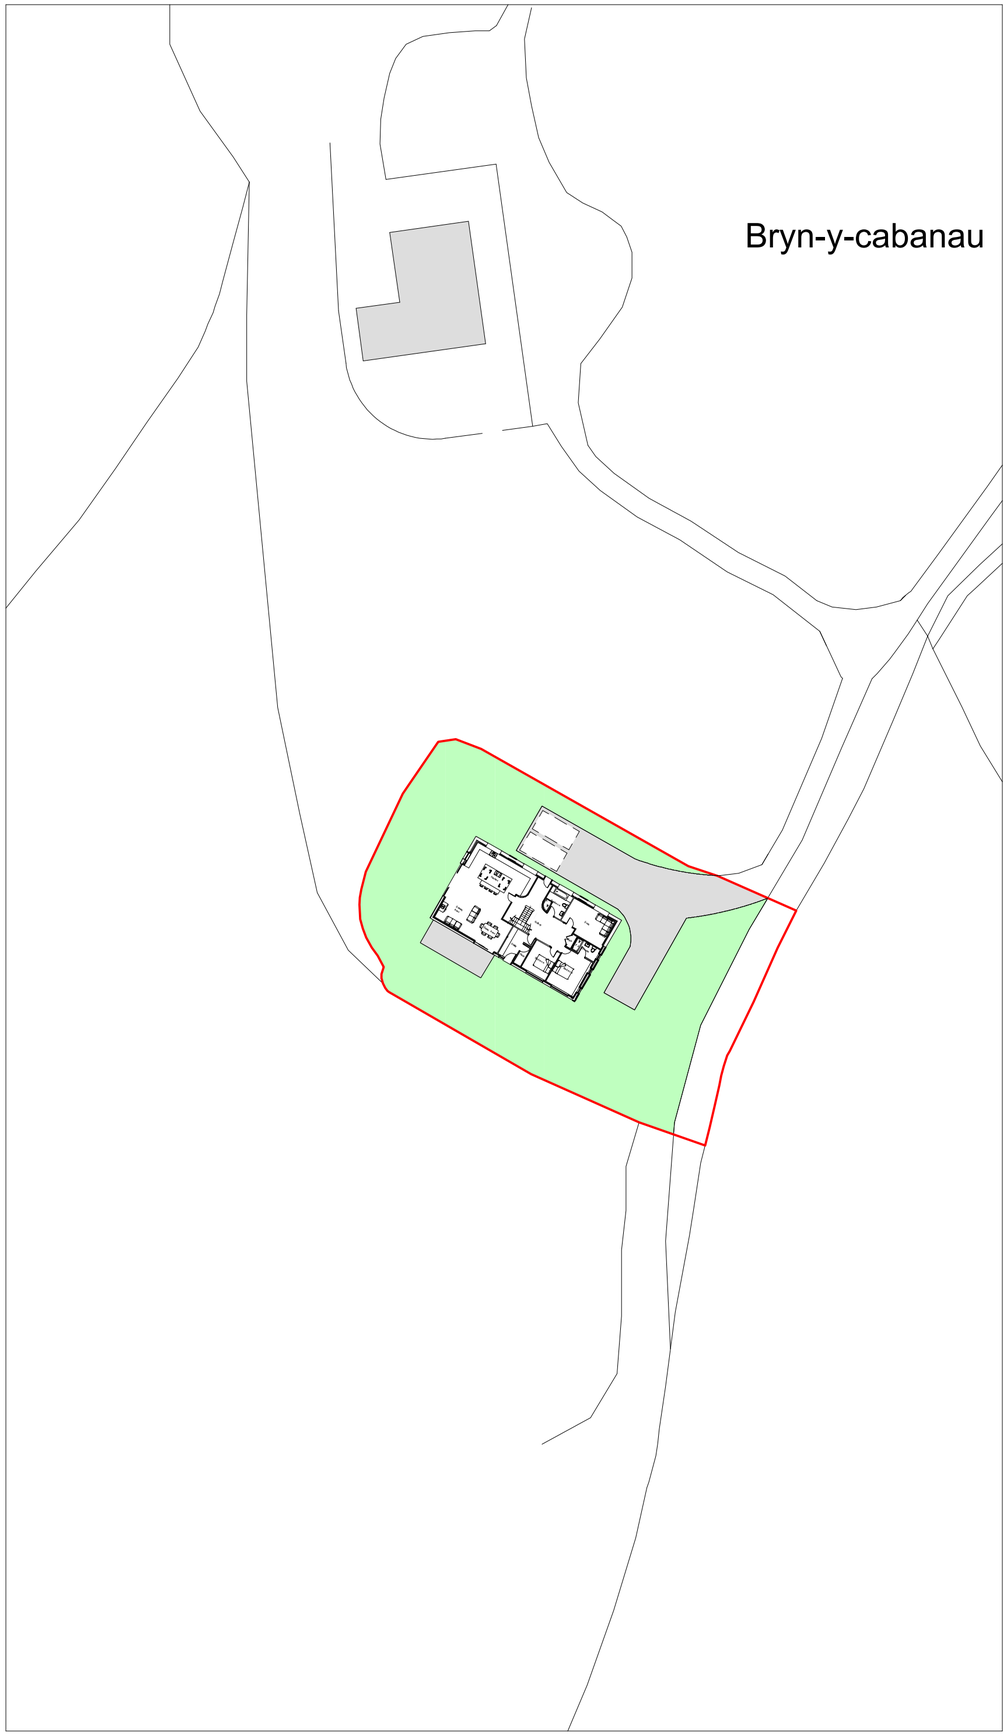


Site Plan 1:500

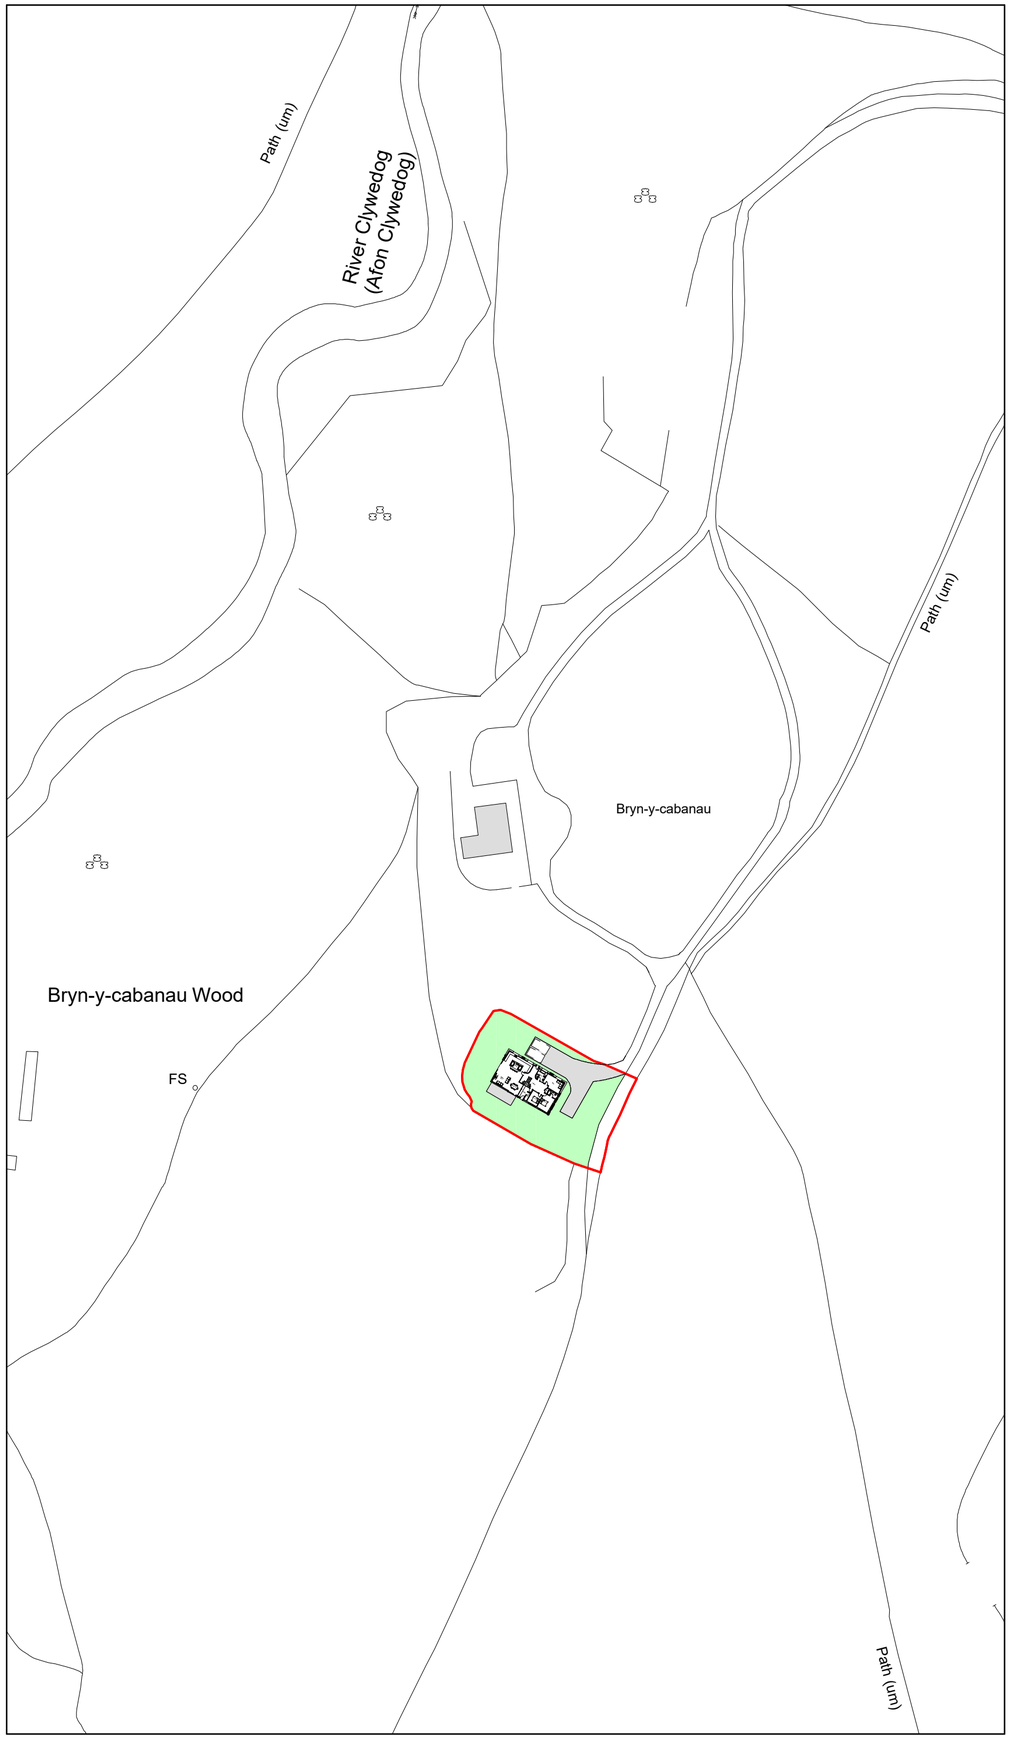

Location Plan 1:1250

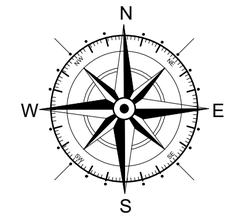

Key

- Surrounding Buildings
- Application Site

Rev	Date	Detail	Initial

Project: Proposed Alterations at,
Bryn y Cabanau Farm,
Marchwiel,
Wrexham,
LL13 0SR

Title:	Scale: (A2)
Site & Location Plan	1:500 & 1:1250

Drawn By:	Date:
L. Fowles	Aug 2025
Drawing No:	**Sheet:**
H178/003	1 of 1

blueprint
architectural services

partner LABC

Office 3K4,
Redwither Business Tower,
Wrexham. LL13 9XT
Tel: 01978 356500
www.blueprintarchitectural.com

© copyright all rights reserved