




PROPOSED FRONT ELEVATION FACING SOUTH-WEST

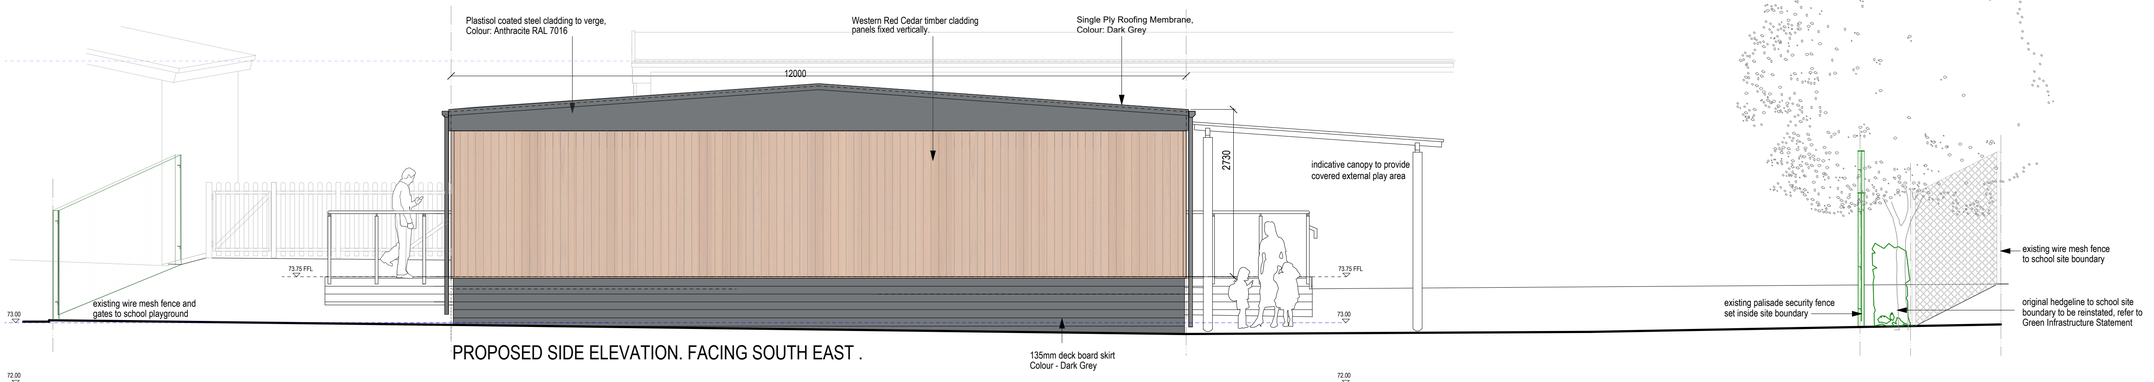

PROPOSED SIDE ELEVATION. FACING SOUTH EAST .

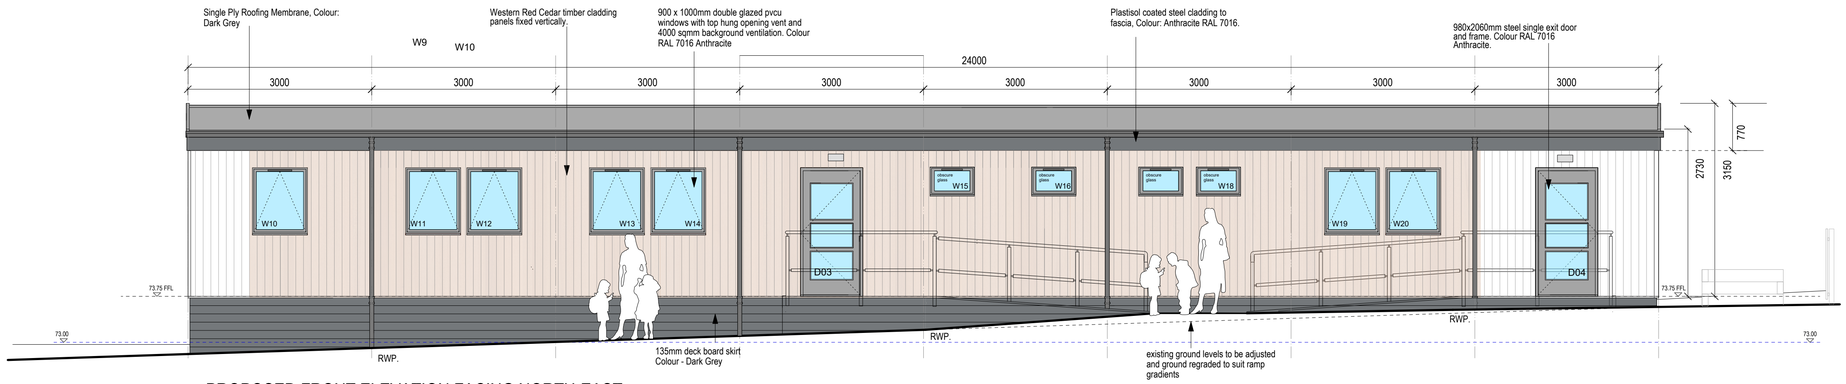

PROPOSED FRONT ELEVATION FACING NORTH-EAST

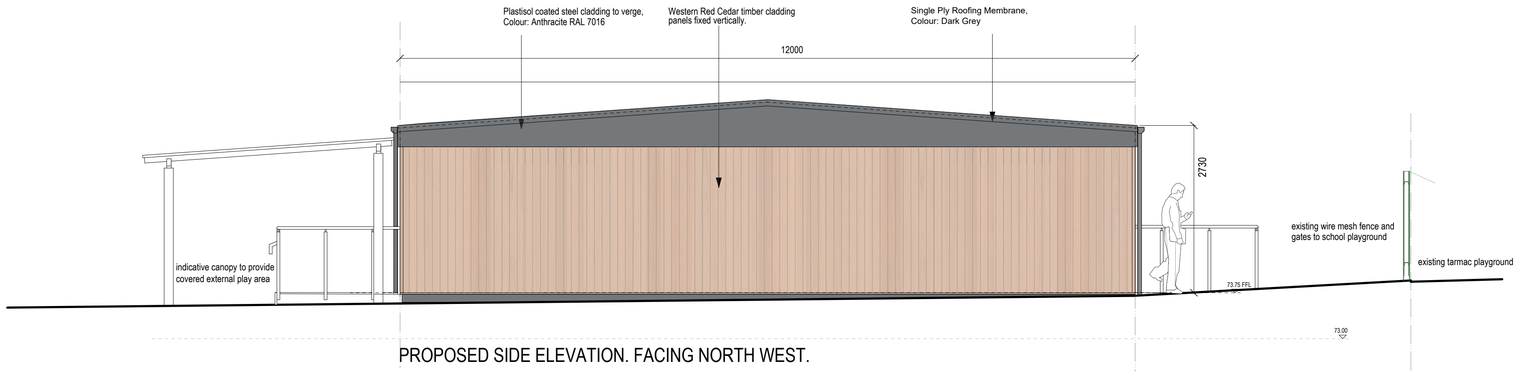

PROPOSED SIDE ELEVATION. FACING NORTH WEST.

0m 1 2 3 4 5m

ORIGINAL DRAWING SIZE 1:50 AT A1

Ysgol Yr Holl Saint ~ All Saints' School 1874

Revision

Client: THE GOVERNORS OF ALL SAINTS' SCHOOL

Job: PROPOSED FLYING START CHILDCARE MODULAR CLASSROOM BUILDING FOR ALL SAINTS' SCHOOL GRESFORD, WREXHAM — Job No: 5035

Drawing: PROPOSED ELEVATIONS — Drawing No: PL-06

Drawn	Checked	Date	Scale
DH		June 26	1:50 @A1

hha architects
horsley huber architects ltd
Stafford Castleberg studios 134 Newport Road ST16 2HB
t: 01785 251238 f: 01785 257843
e: stafford@hhastudio.com w: www.hhastudio.com

preliminary	for comment	for approval
for tender	construction	as built

Do not scale. Check all dimensions on site. This drawing is copyright ©