
NOTES	
1.	Do not scale this drawing.
2.	All dimensions to be checked on Site.
3.	Final postions of all equipment to be agreed on Site.
4.	This drawing is subject to Copyright and is not to be reproduced in part or whole without approval.

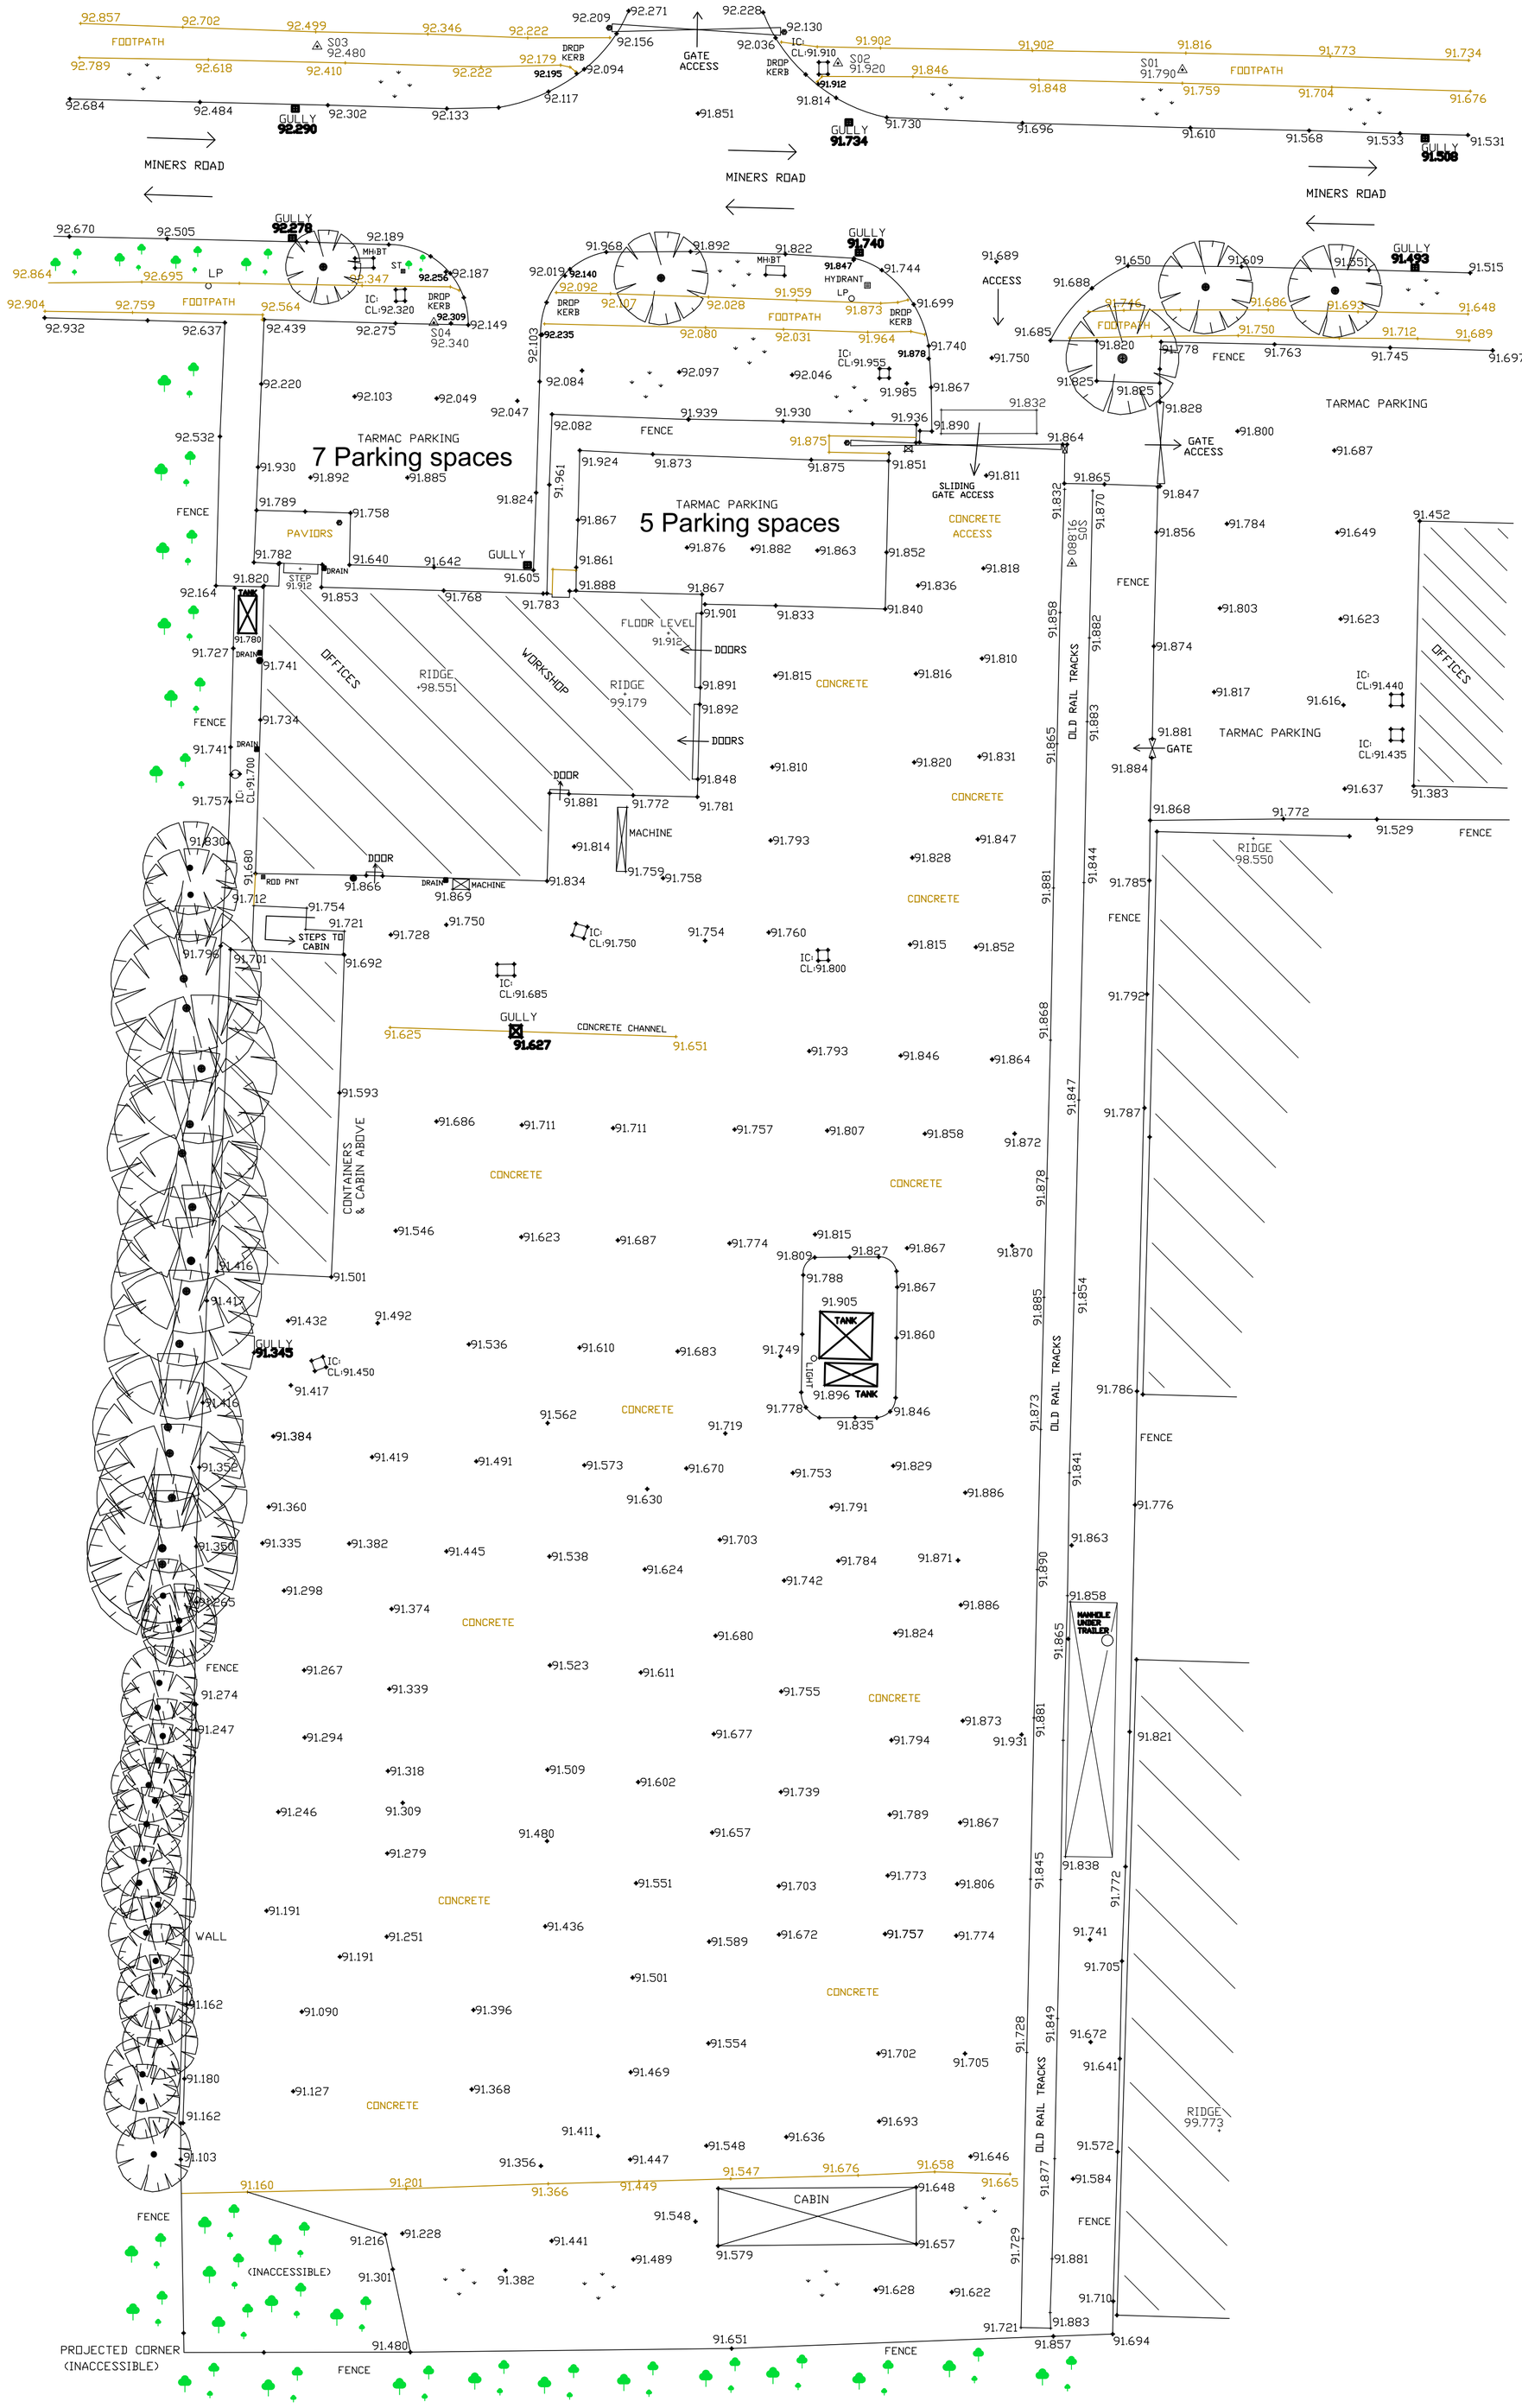

Rev.	By	Date	Description
0	TS	29.06.2026	First issue.

Client
Barwise Holdings Ltd.

Project
Land at 31 Miners Road
Llay Industrial Estate
Llay
Wrexham LL12 0PJ

Drawing Title
Existing Site Plan

Drawn By	TS	Date	Jan 2026
Job No.	P558	Status	PLANNING
Dwg No. L01	Rev.	Scale@A1	1:200

ARCHITECTURE WORKS
RESIDENTIAL COMMERCIAL INDUSTRIAL

The Coach House
Warrington Road
Mickle Trafford
Chester
CH2 4EA

Tel: 01244 300199
Mobile: 07974 674674
Email: toby@architecture.works