




Front Elevation 1:100

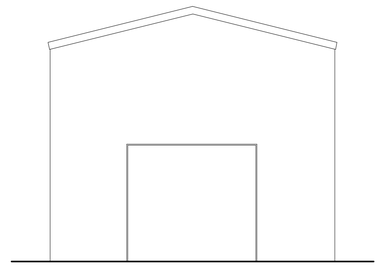


Side Elevation 1:100

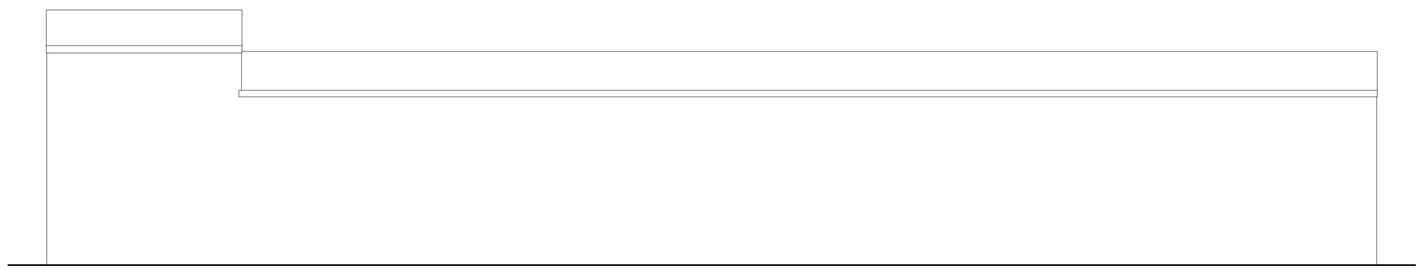

Rear Elevation 1:100

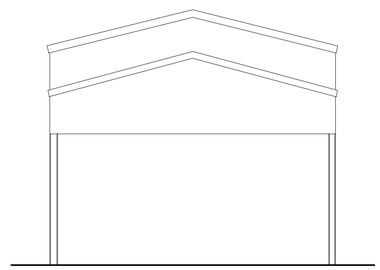

Side Elevation 1:100

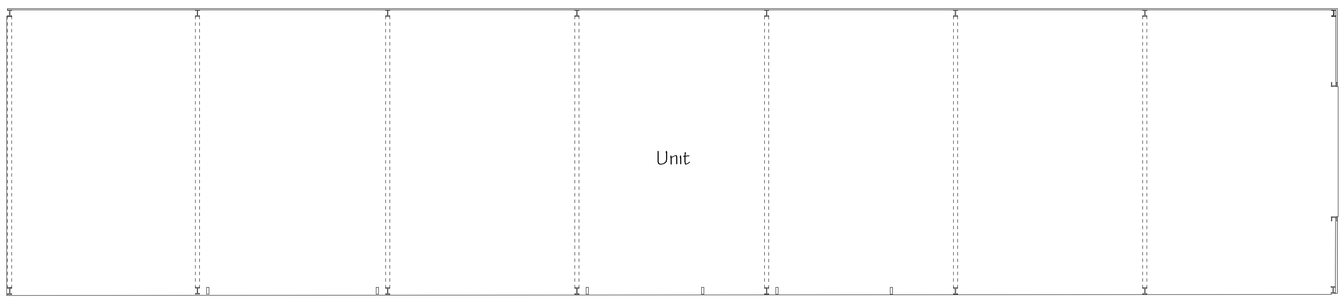

Ground Floor Plan 1:100

Rev	Date	Detail	Initial

Project:
Proposed alterations at 1 Abbey Road, Wrexham Industrial Estate, Wrexham LL13 9RF

Title:	Scale: (A1)
Existing	1:100

Drawn By:	Date:
A.Whitby	April 2026
Drawing No:	Sheet:
R147/001	1 of 1

blueprint
architectural services

partner LABC

Office 3K4,
Redwither Business Tower,
Wrexham. LL13 9XT
Tel: 01978 356500
www.blueprintarchitectural.com
© copyright all rights reserved