



Proposed Side Elevation

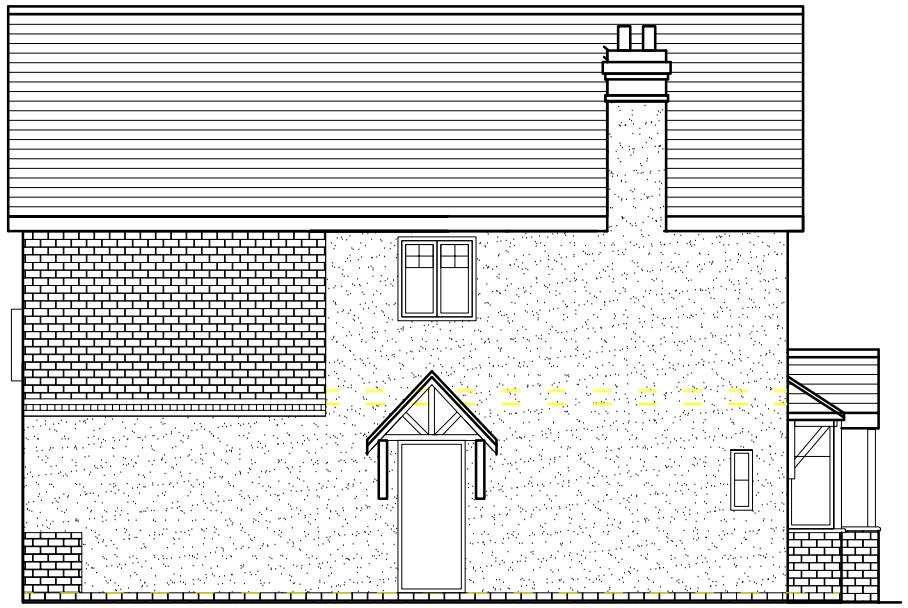


Proposed Front Elevation - No changes


01 02 03 04 05

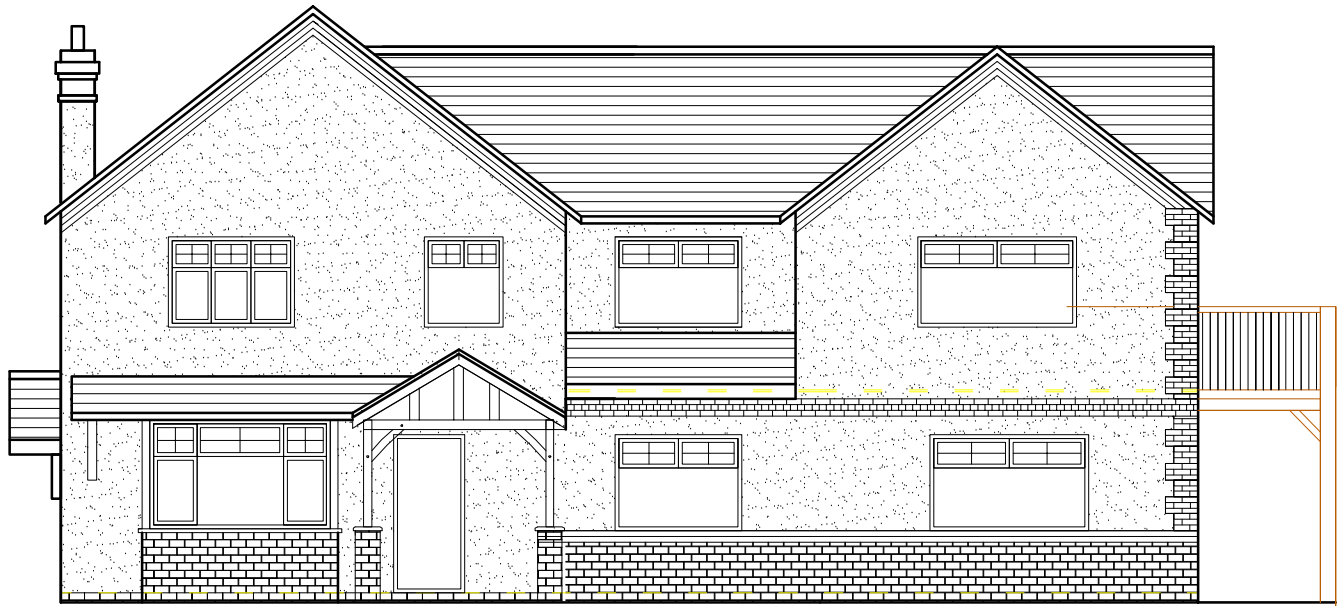

Proposed Side Elevation

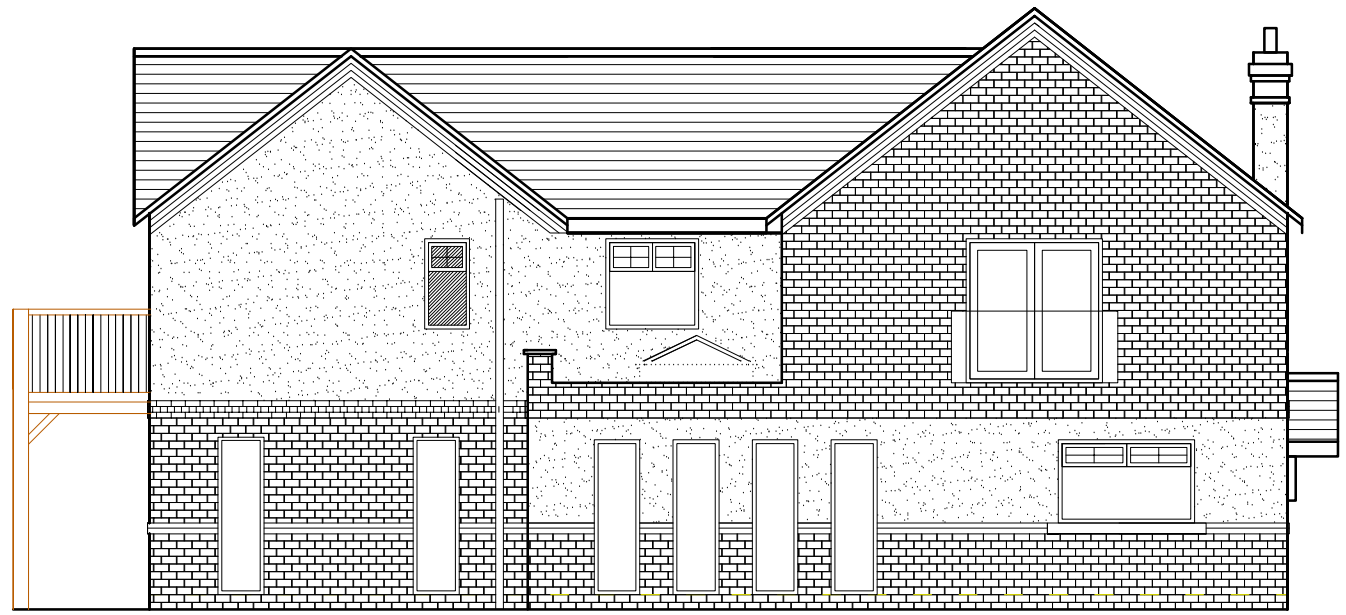

Proposed Rear Elevation - Brick Gable

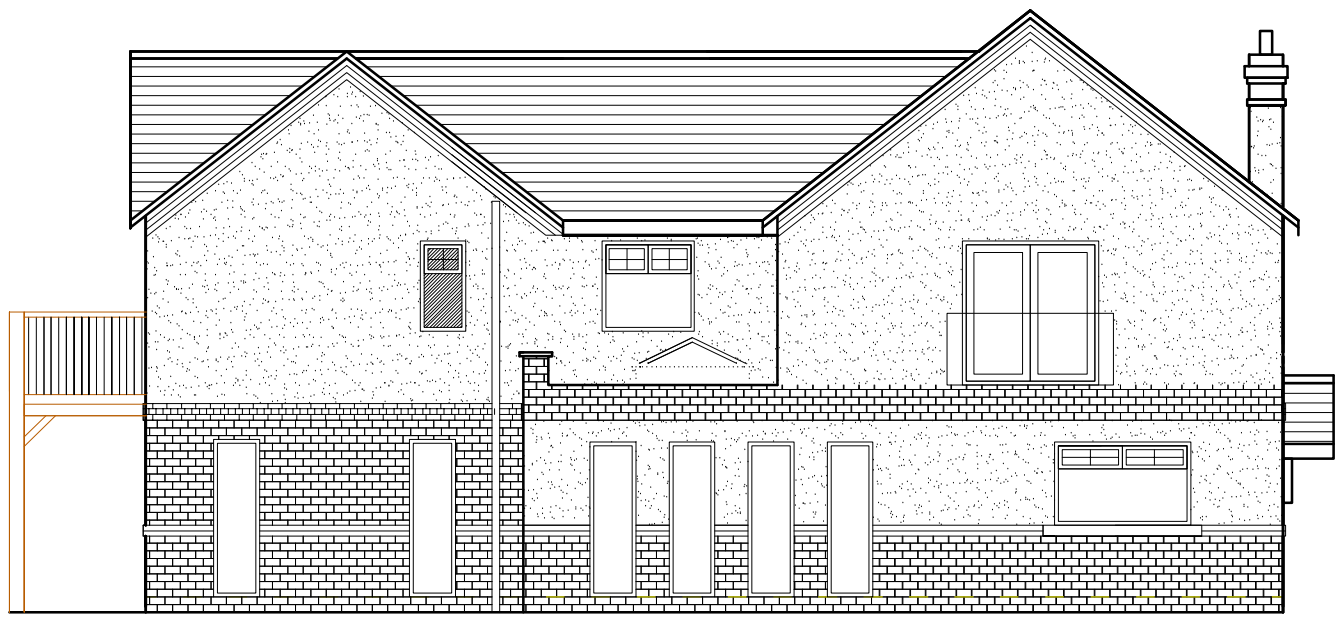

Proposed Rear Elevation - Rendered Gable

DRAW No. : DWG 9 – PROPOSED ELEVATIONS – OAKFIELD – CHURCH ROAD – BOWLING BANK.DWG

Builders are to work to dimensions only. If setting out points or dimensions are required, call the number below rather than scaling off the drawing.

DRAWING IS ACCURATE TO THE SCALE BELOW

SCALE: 1 : 100 @ A3

DATE: Nov 2021

L.A. Wrexham

DRAWN BY: Clair Hughes

CHK'D BY:

Ch DESIGN
Athenia – The Green – Northop – Mold
CH7 6BD.
07871 002925 OR 01352 840 264

PLAN AHEAD, before starting any section of work or ordering materials check for discrepancies or lack of information. Please ask for help.

© Copyright Chdesign