PROPOSED NEW DWELLING AT TANYFFORDD RUTHIN ROAD, BWLCHGWYN, WREXHAM, LL11 5UU.


Date July 2026

Drawing No. 996/3


Scale 1 : 100 at A3

Revisions F

PROPOSED REAR ELEVATION

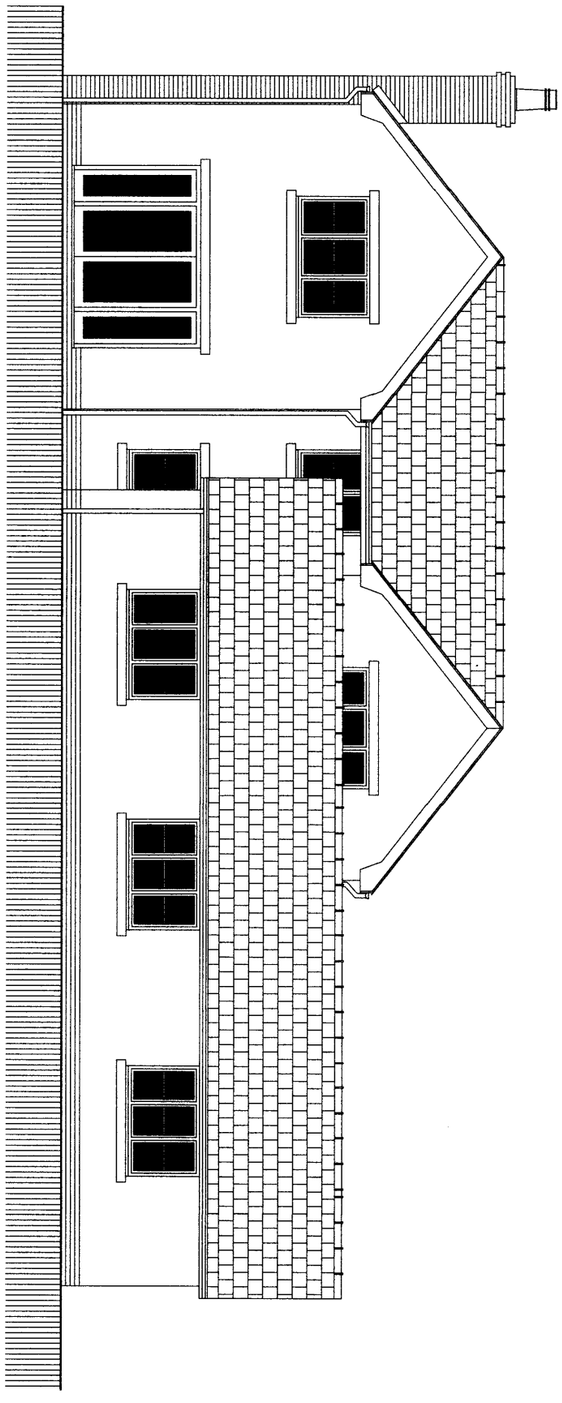

PROPOSED FRONT ELEVATION

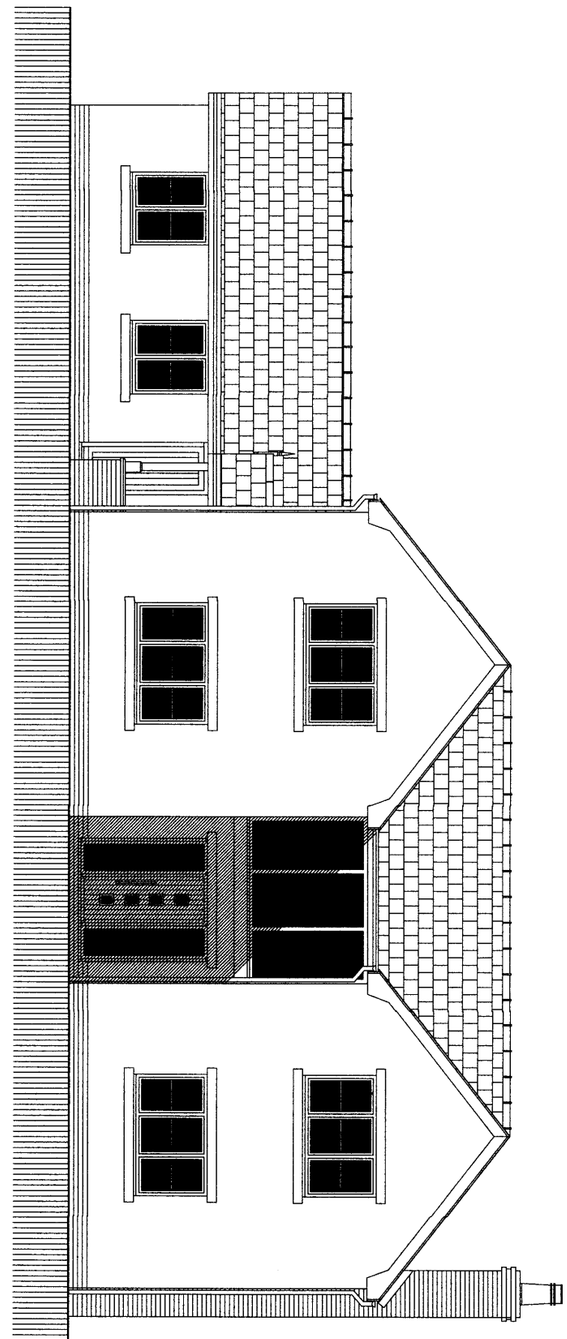

Scale 1:100 at A3

0 1 2 3 4 5 6 7 8 9 10

PROPOSED