
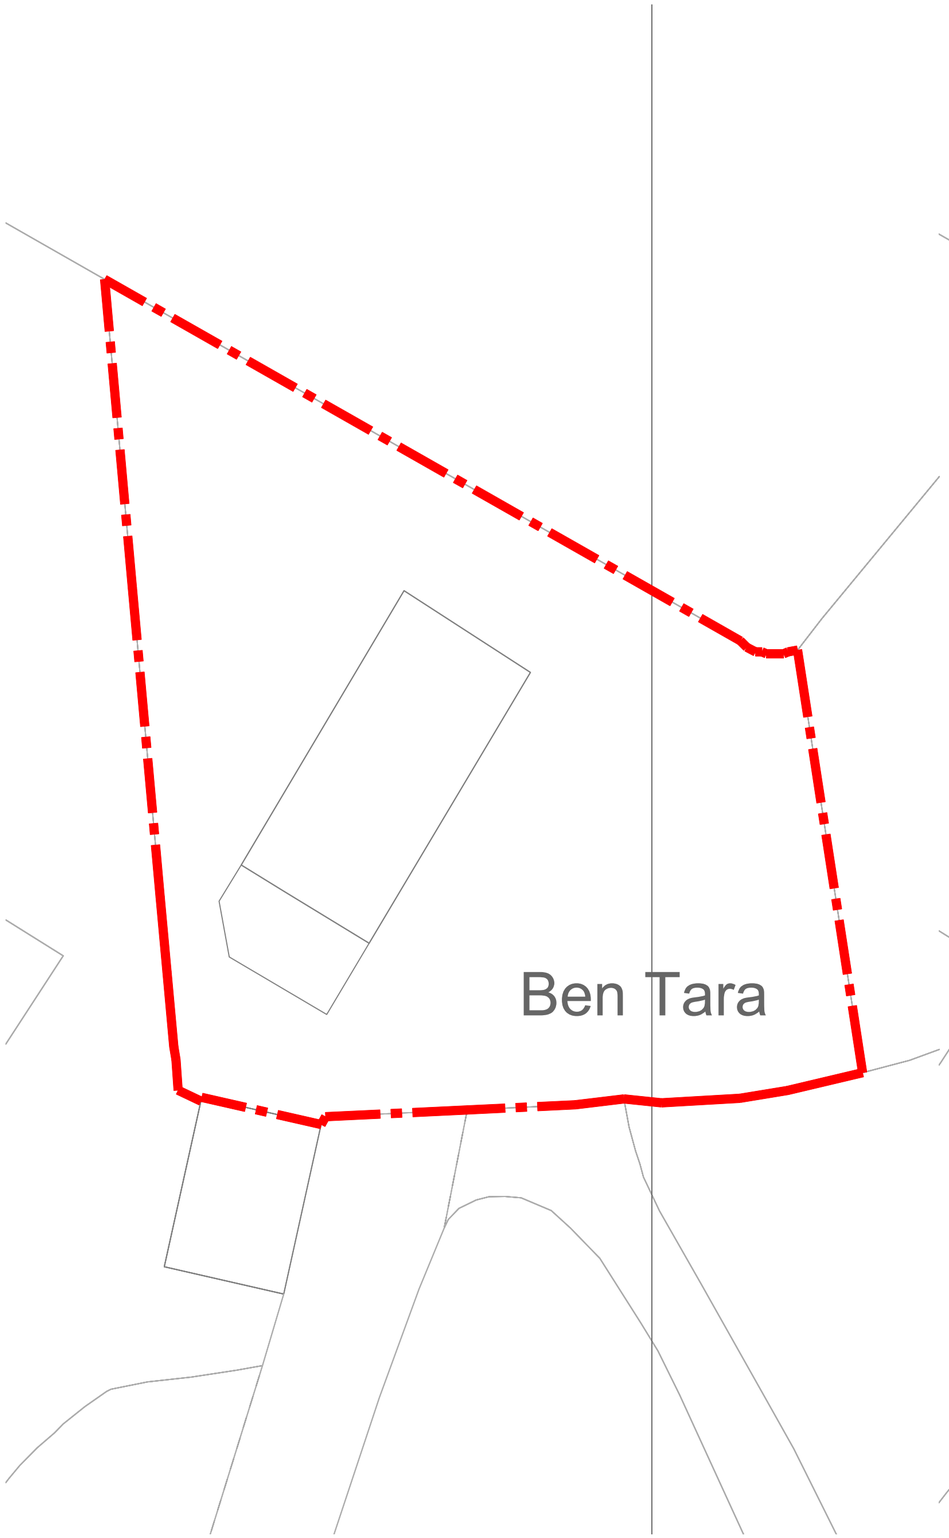



As Existing Site plan 1:200

1:200 1m 2m 4m 6m 8m 10m 12m 14m 16m 18m 20m

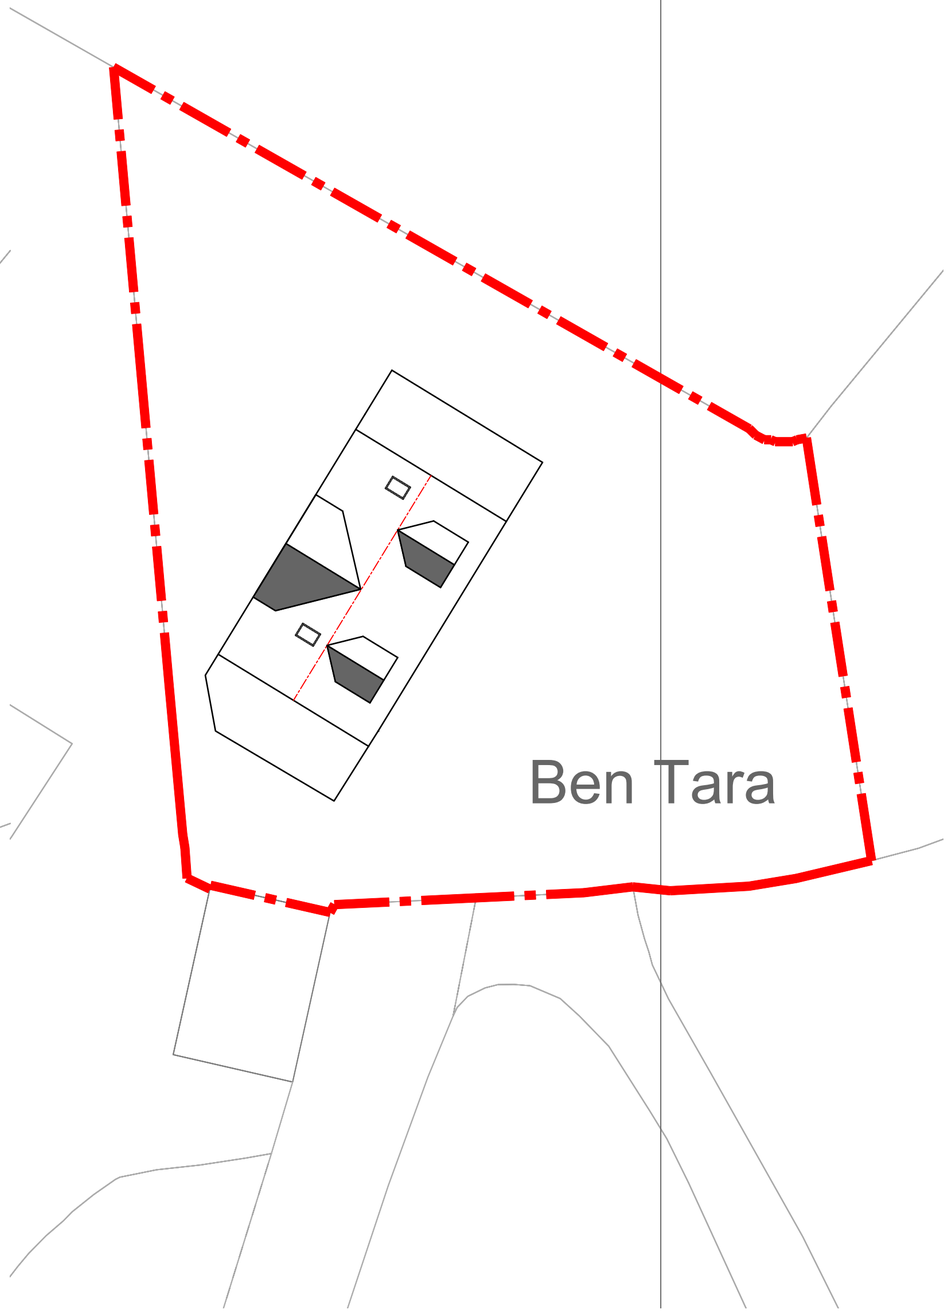

As Proposed Site plan 1:200

1:200 1m 2m 4m 6m 8m 10m 12m 14m 16m 18m 20m

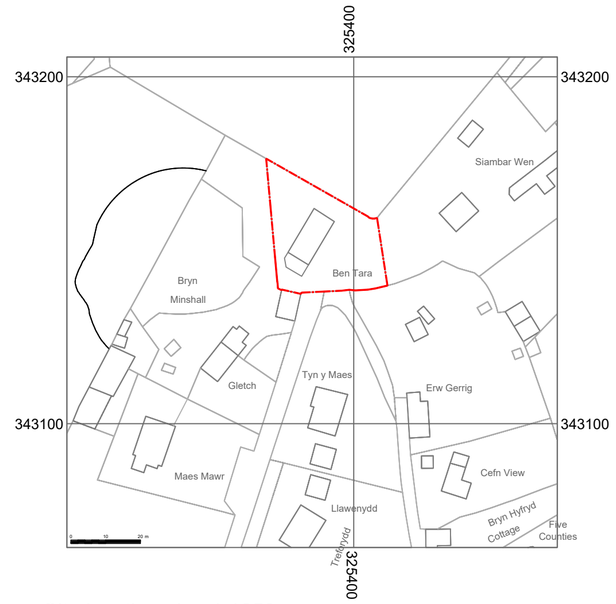

Site location plan 1:250

1:1250 10m 20m 30m 40m 50m 60m 70m 80m 90m 100m

©Crown Copyright and database rights
2019 OS 100047474

N

HDS ARCHITECTURAL SERVICES
HDS Architectural Services, The Foundry,
15 Yorke Street, Wrexham
LL13 8LW
Tel.(01978) 345250
www.hdsarchitectural.co.uk

Project;
Ben Tara, Maes Mawr Road, Garth, Llangollen, LL20 7YW

Title;
Site Location & Site plans

Scale (A2);
1:200 & 1:1250

Dwg No;
BT/PD/05a

Date;
April 2026

Revision;