

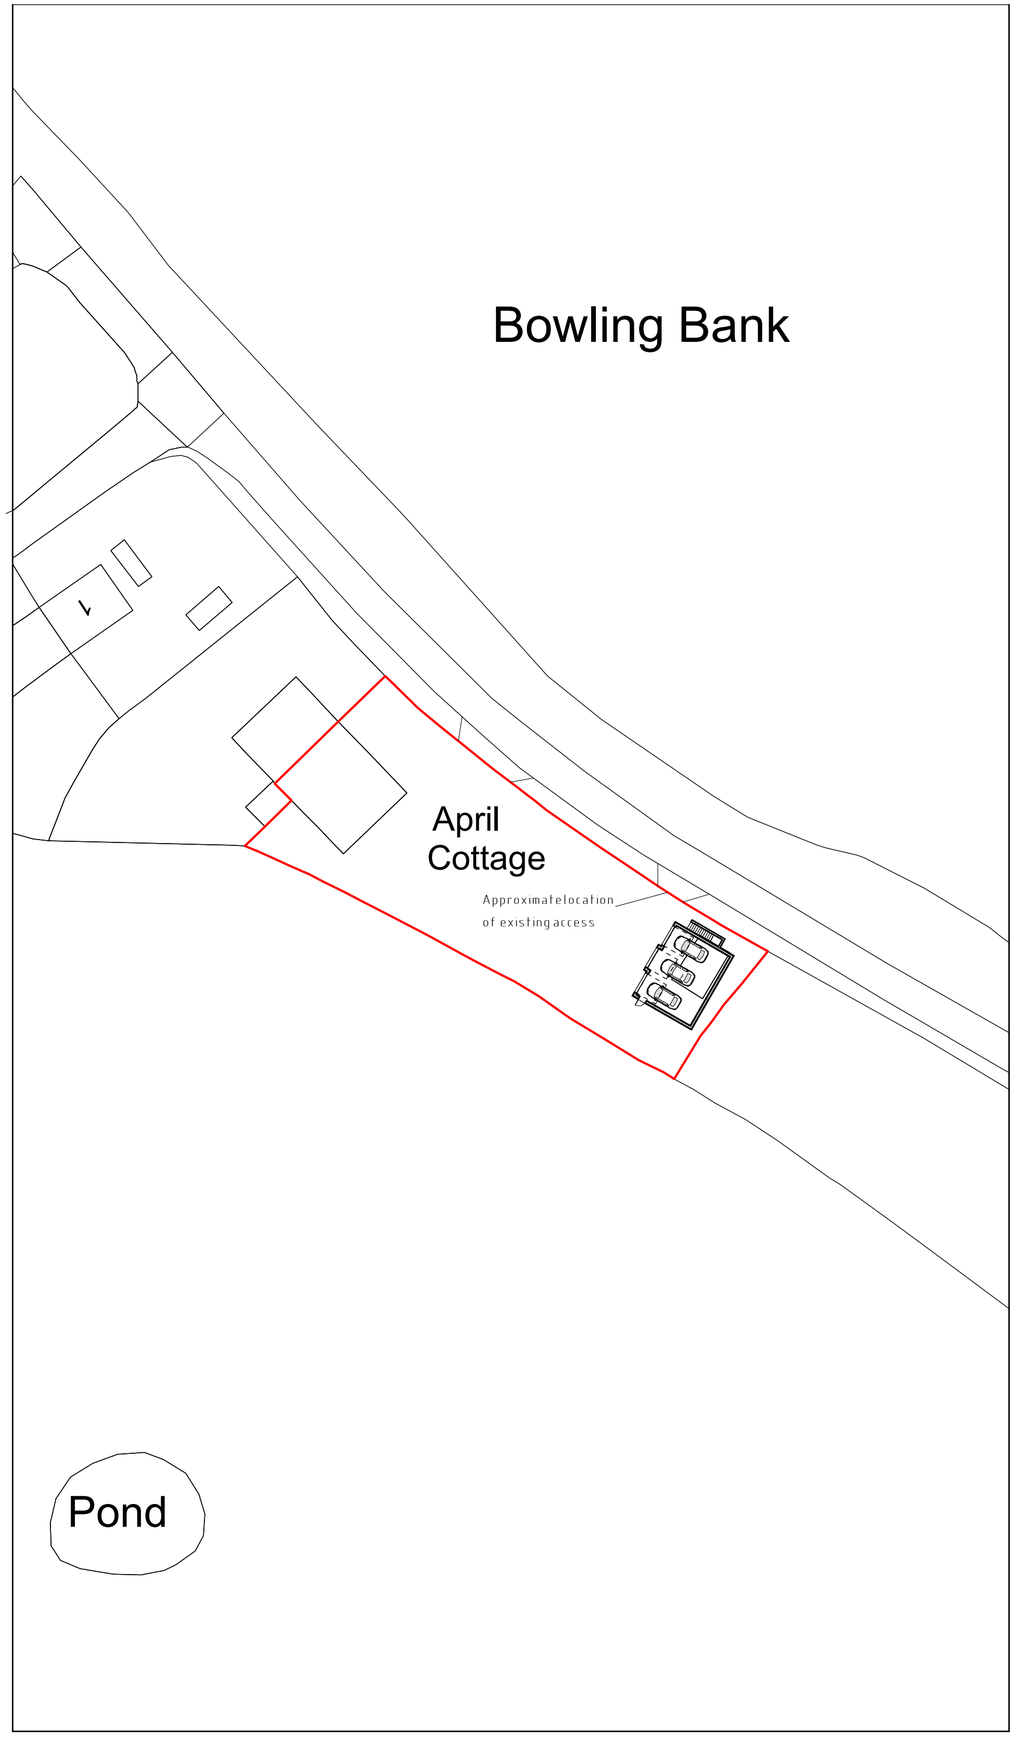


Site Plan 1:500

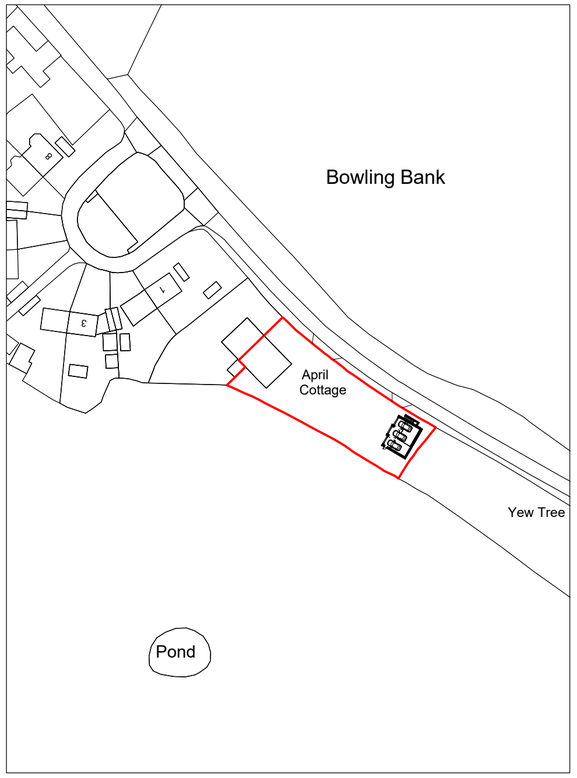

Location Plan 1:1250

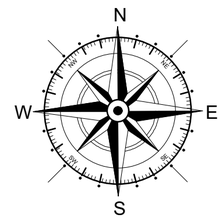

Key

Application Site

Rev	Date	Detail	Initial
B	10/24	Plan Update	D.J.E.
A	10/24	Plan Update	D.J.E.

Project: Proposed Alterations at April Cottage, Sun Lane, Bowling Bank, Wrexham, LL13 9RW

Title: Site & Location Plan

Scale: (A2) 1:500 & 1:1250

Drawn By: D.J.Edwards

Date: Oct 2024

Drawing No: R136/004

Sheet: 1 of 1

blueprint
architectural services

partner LABC

Office 3K4,
Redwither Business Tower,
Wrexham. LL13 9XT
Tel: 01978 356500
www.blueprintarchitectural.com

© copyright all rights reserved