

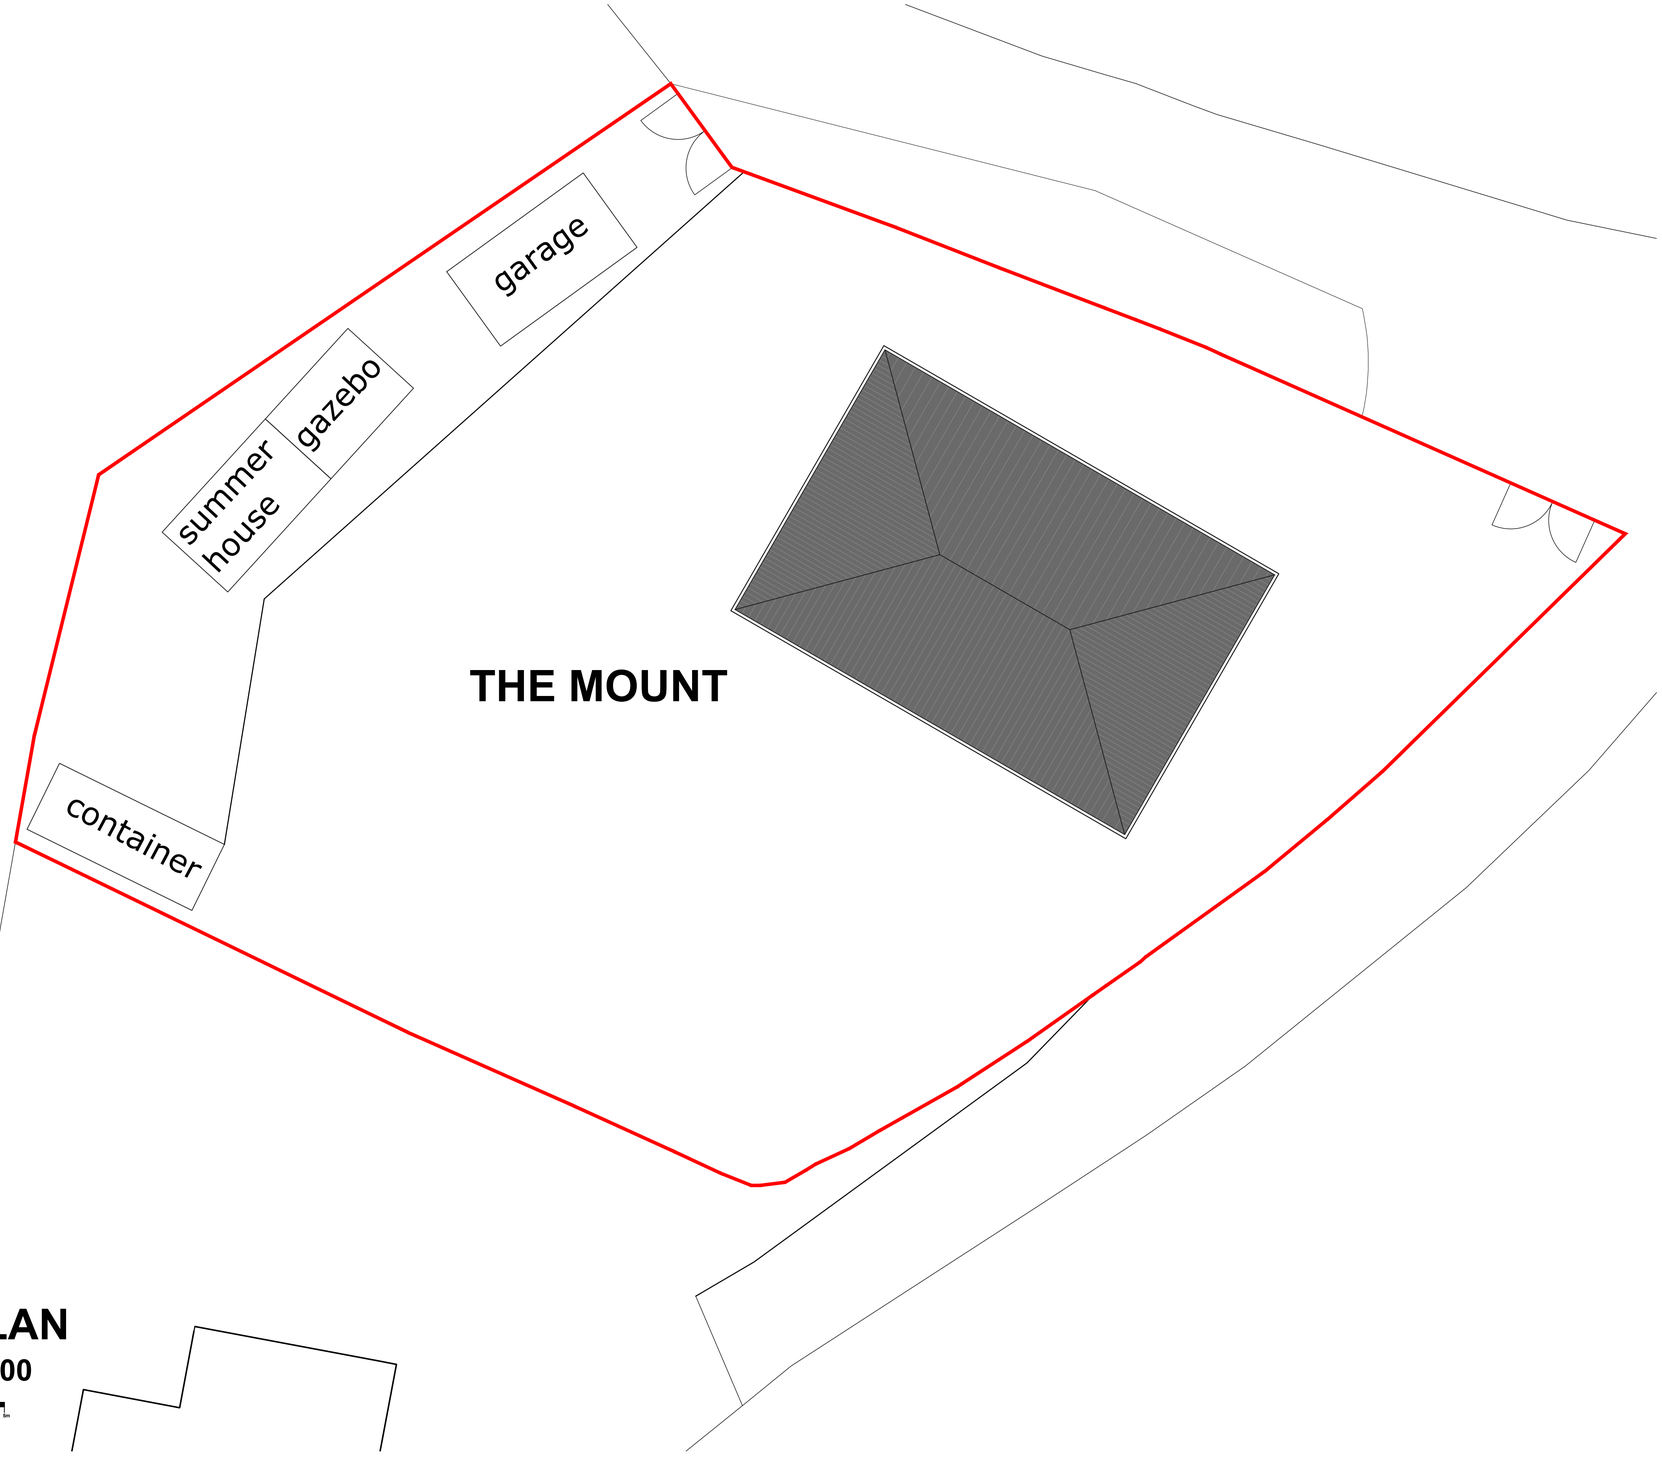



# THE MOUNT

## SITE PLAN
SCALE 1:100

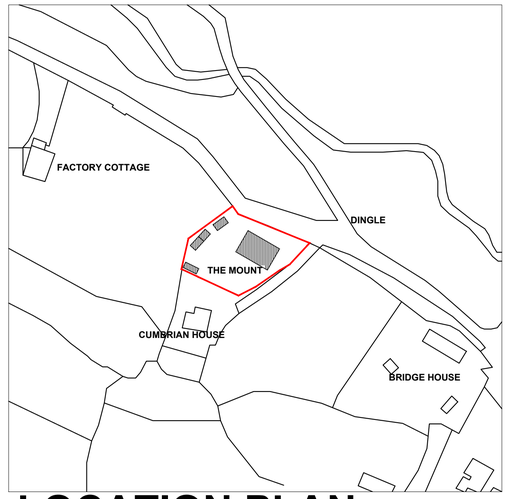


## LOCATION PLAN
SCALE 1:1250

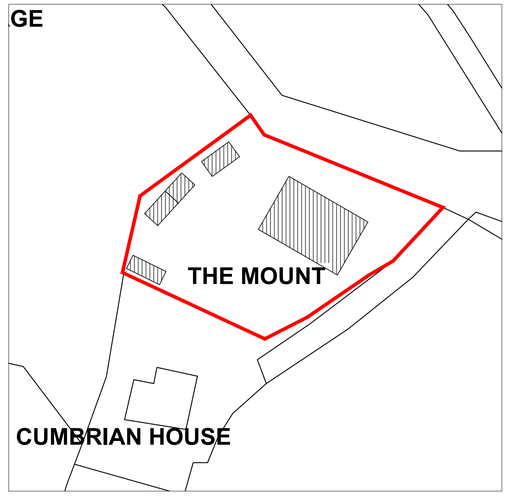


## BLOCK PLAN
SCALE 1:500

PLEASE NOTE
Any dimensions required by Consultants/ Contractors/ Subcontractors must not be scaled from this drawing. In case of discrepancies please notify the Architect at once.

Dimensions required for specialist manufacturers' items and fitted furniture need to be taken on site.
All shop-fit drawings to be approved by CherishHomes

COPYRIGHT
This drawings are copyright by CherishHomes and may not be used or reproduced in any way without written consent.

Rev/Date

Drawing Title
**CH-021-06**
**SITE LOCATION PLAN**

Drawing Number
CH - 021 - 06

Project
The Mount, Tower Hill, Acrefair, Wrexham
LL14 3SU

Drawing Status
Concept ☐ Tender ☐
Planning ■ Construction ☐

Scale A1 Date 06/26
Drawn KS Checked

CherishHomes for:
Mr Christopher Moore and Miss Lorrae James

CHERISH · HOMES ·