


2E Rear Elevation (existing, as proposed)
1 : 50



3E West Elevation (existing, as proposed)
1 : 100

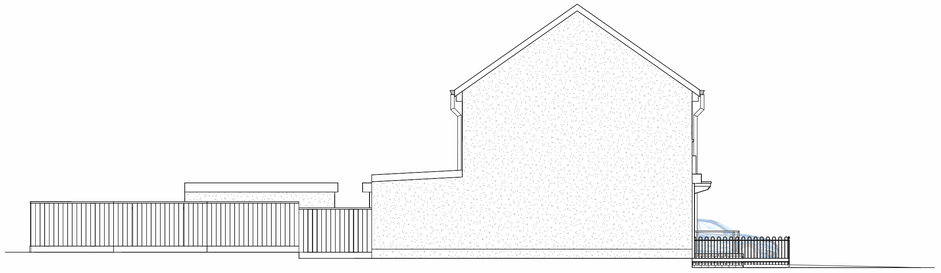

4E Side Elevation (existing, as proposed)
1 : 100

GRAPHIC SCALE: 1:100



1E Front Elevation (existing, as proposed)
1 : 50

GRAPHIC SCALE: 1:50

Notes:
- no changes has been proposed on exernal elevations.

PROJECT NAME AND ADDRESS :

17 Darby Road
Wrexham
LL11 6LW

PROJECT DESCRIPTION:
Change of use from A3/B1 to C3

DRAWING TITLE:
Elevations

CLIENT :
Mokaddas Bhuiyan

DRAWN BY :
Jahidul Ahasan

ARCHITECT :
Anindya Pandit

Nokshaghor Ltd.
/ MANCHESTER, UK
/ DHAKA, BANGLADESH

SCALE :
As indicated

DATE : 15/06/2026
SHEET NO : **102-E**