



Proposed Plan 1:100

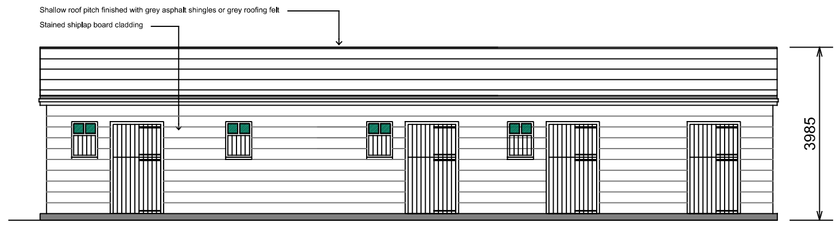


Proposed Front Elevation 1:100


No external lighting is proposed as part of this application

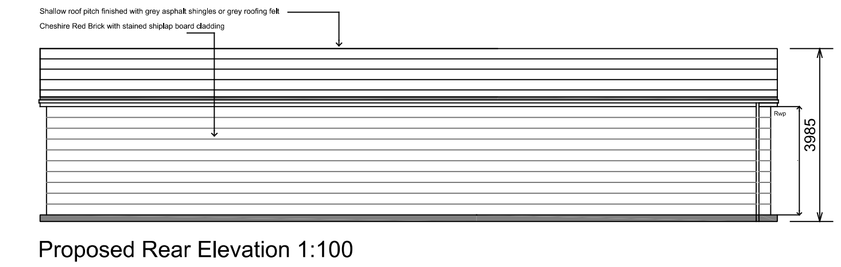


Proposed Rear Elevation 1:100

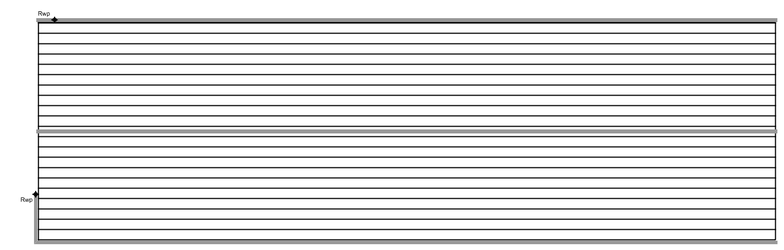


Proposed Roof Plan 1:100

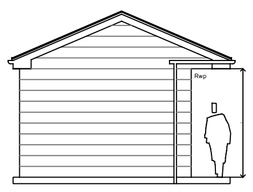

Proposed Side Elevation 1:100

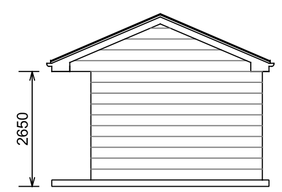

Proposed Side Elevation 1:100

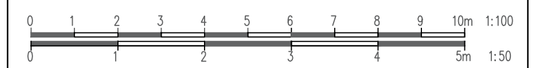

Rev B	Frontage fence removed	June 26
Rev A	Revised entrance gate access	Sept 25

Project
CHANGE OF USE OF LAND TO A 3 PITCH FAMILY GYPSY & TRAVELLER SITE, ALONG WITH THE STABLING OF HORSES ON LAND TO THE NORTH OF BRYMBO ROAD, BWLCHGWYN, WREXHAM. LL11 5TY

Client
MR S EVANS

Contract. No.	Drg. No.	Revision	Scale 1:100 & 1:200 @ A1	
	3	B	By MCC Chkd	Date JUNE 26

Drawing Title
PROPOSED SITE PLAN AND STABLE /AMENITY BUILDING DETAILS - REV B

MAT DESIGN LIMITED
Town Planning & Building Control Consultants
17 BROOKSIDE AVE
ECCLESTON
ST. HELENS
WA10 4RN
Telephone:07850203448
E-mail:miketa@blueyonder.co.uk