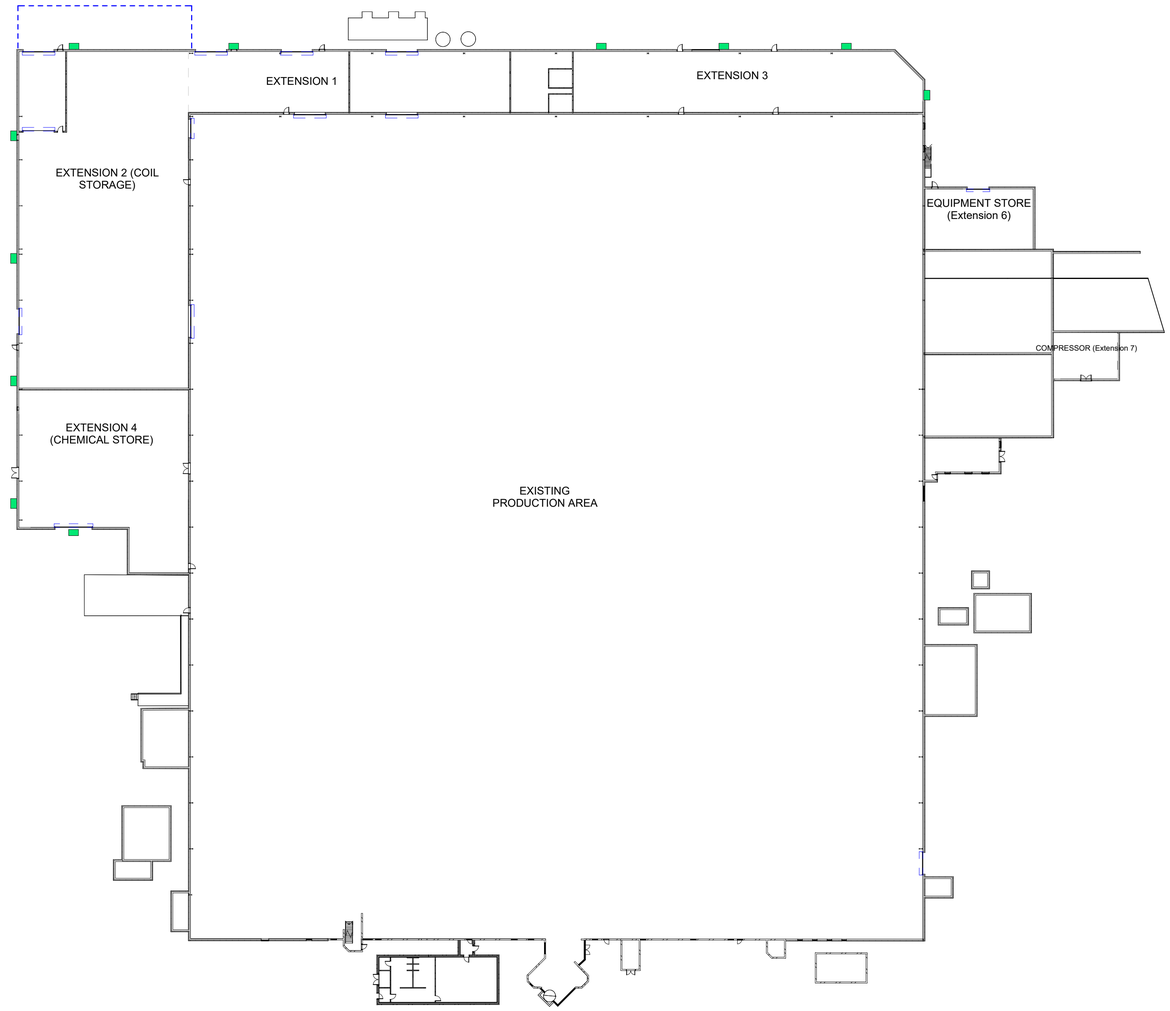


General Notes

1. Contractor to verify all dimensions and check level datums on site
2. All of the designs are the sole property of TACP Architects Ltd and may not be used without their written agreement
3. All prints, specifications and their copyright are the property of TACP Architects Ltd
4. ~~Do not scale off drawings~~
5. All dimensions shall be checked on site before commencment of shop drawings, manufacture and all discrepencies must be reported to TACP Architects Ltd

0m 10m 20m 30m 40m 50m

VISUAL SCALE 1:500

KEY - Indicative External Lighting Layout

Wall mounted IP66 LED Luminaire 23W 2840LM C/W integral emergency as thorlux realta high performance exterior luminaire 2700K

Note: External lighting to be designed by specalist. Drawing is only for indicative purposes.

Revisions

Rev	Date	Description	By	Check
P01	02/06/26	Issued for Client Approval	EL	AJC

Client

Ardagh Metal Packaging

Project Title

Product Building

Sheet Name

Proposed External Lighting

Classification | Status

Scale	Date	Drawn By	Checked By	Office
As indicated@A01	02/06/26	EL	AC	Wrexham

Job Number	Project•Originator•Zone•Level•Type•Role•Number	Revision
25043	AWF-TACP-PB-00- DR-A-1005	P01

TACP Architects Ltd

Pembroke House
Ellice Way, Wrexham Technology Park,
Wrexham, LL13 7YT
01978 291161

admin@tacparchitects.co.uk
www.tacparchitects.co.uk

TACP Architects