




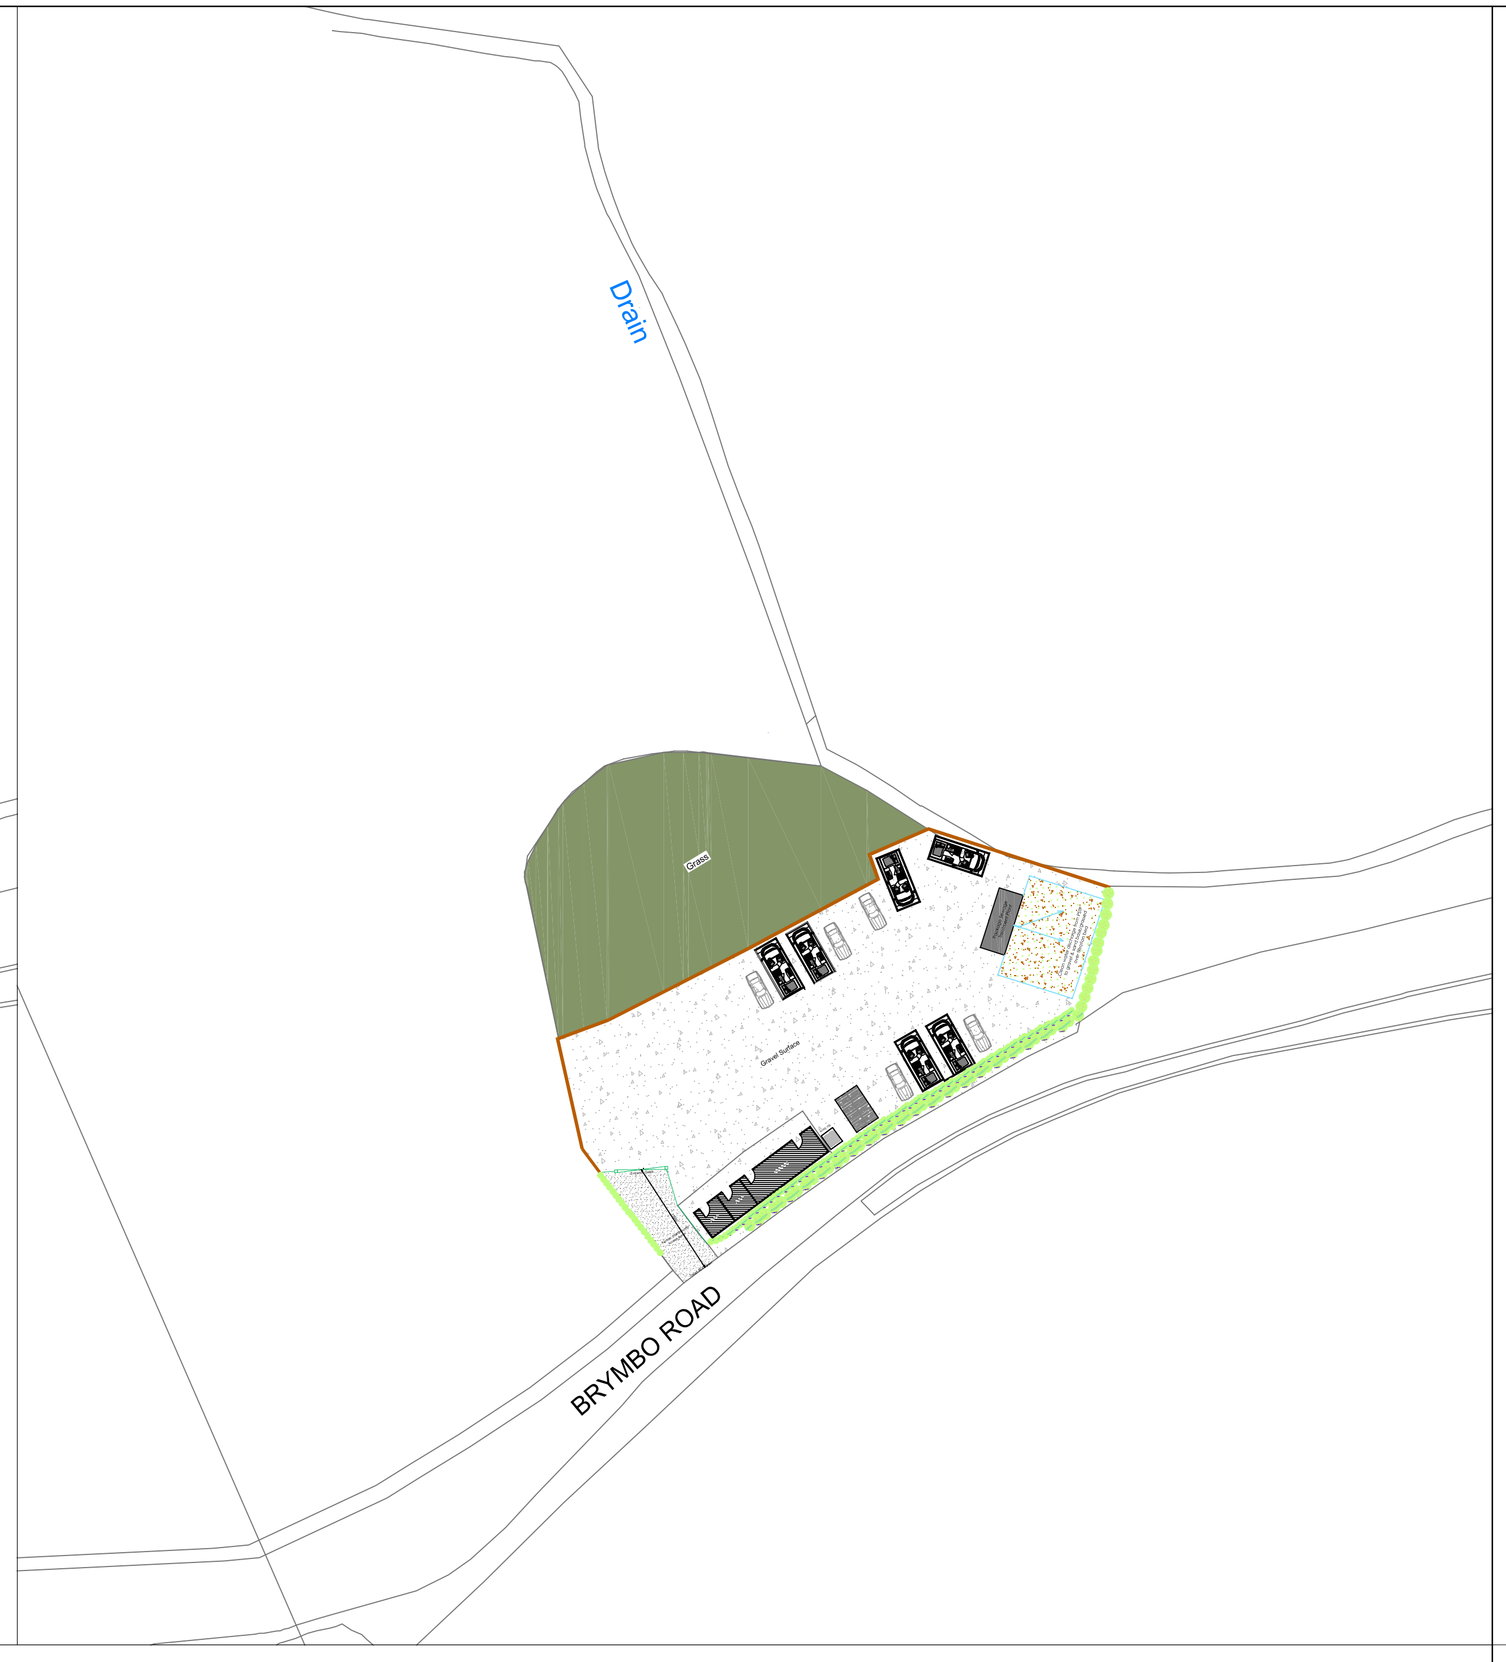

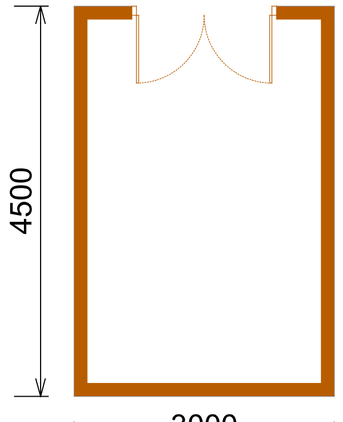


Day Room Floor Plan

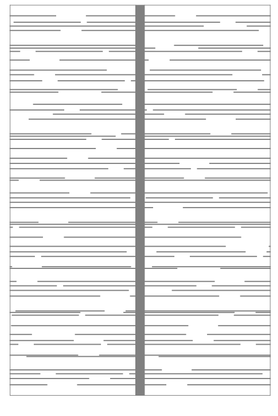

Day Room Roof Plan




Day Room Side Elevation 1

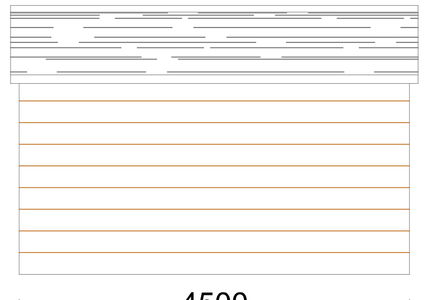


Day Room Side Elevation 2




Front Elevation

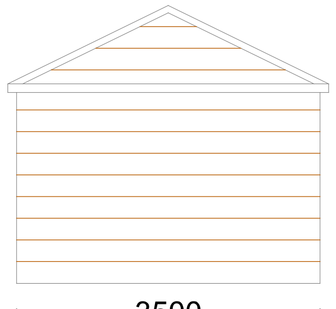

Rear Elevation

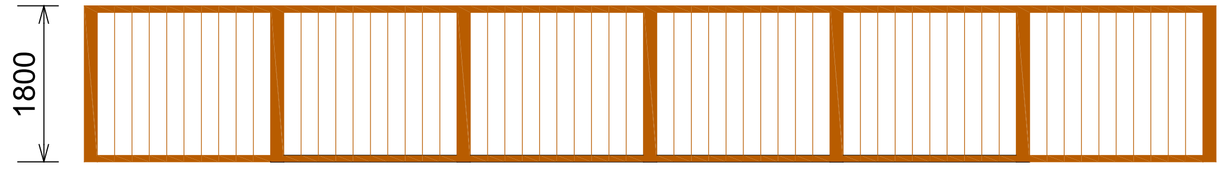

1.8m high close board fence to the north, north east (part) and northwest (part) facing site boundaries. Frontage

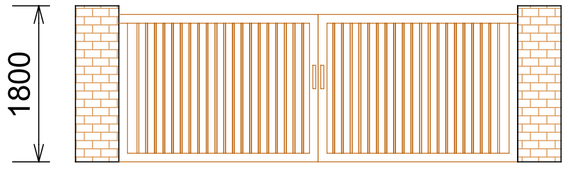

Entrance gates - open inwards

0 1 2 3 4 5 6 7 8 9 10m 1:100

0 1 2 3 4 5m 1:50

Rev B	Frontage fence removed	June 26
Rev A	Revised entrance gate access	Sept 25

Project
CHANGE OF USE OF LAND TO A 3 PITCH FAMILY GYPSY & TRAVELLER SITE, ALONG WITH THE STABLING OF HORSES ON LAND TO THE NORTH OF BRYMBO ROAD, BWLCHGWYN, WREXHAM. LL11 5TY

Client
MR S EVANS

Contract. No.	Drg. No.	Revision	Scale 1:500 @ A1
	2	B	By MCC / Chkd / Date JULY 2026

Drawing Title
EXISTING AND PROPOSED SITE PLANS WITH DAY ROOM, FENCE AND GATE DETAILS - REV B

MAT DESIGN LIMITED
Town Planning & Building Control Consultants
17 BROOKSIDE AVE
ECCLESTON
ST. HELENS
WA10 4RN
Telephone:07850203448
E-mail:miketa@blueyonder.co.uk