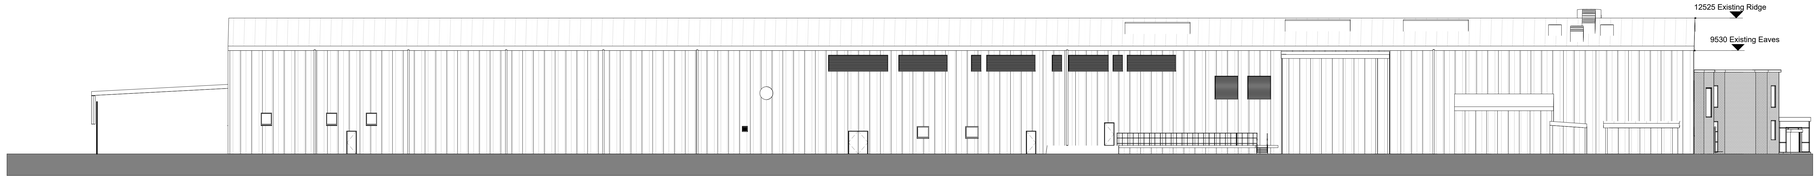
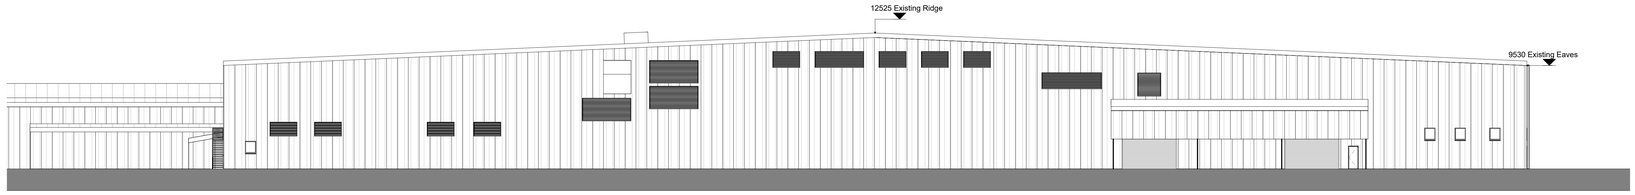


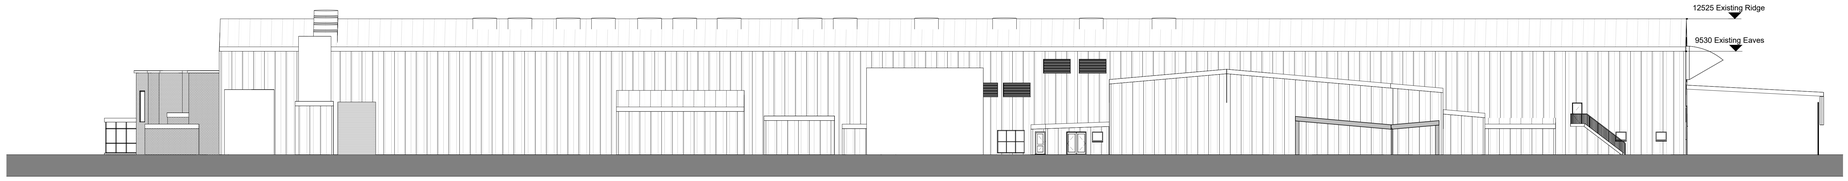

## Production North Elevation
1 : 200



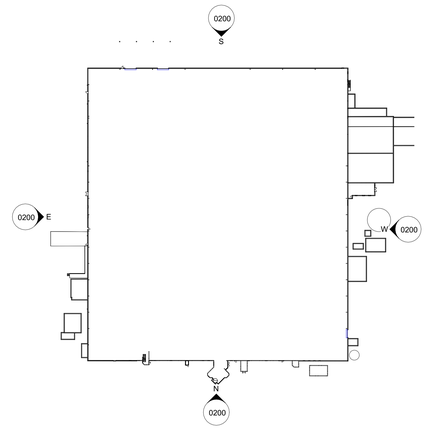

## Production East Elevation
1 : 200




## Production South Elevation
1 : 200




## Production West Elevation
1 : 200




## Ground Floor Key Plan
1 : 1000

General Notes

1. Contractor to verify all dimensions and check level datums on site
2. All of the designs are the sole property of TACP Architects Ltd and may not be used without their written agreement
3. All prints, specifications and their copyright are the property of TACP Architects Ltd
4. ~~Do not scale off drawings~~
5. All dimensions shall be checked on site before commencment of shop drawings, manufacture and all discrepencies must be reported to TACP Architects Ltd

0m 10m 20m 30m 40m 50m

VISUAL SCALE 1:500

Revisions

| Rev. | Date | Description | By | Check |
|---|---|---|---|---|
| P01 | 02/06/26 | Issued for Client Approval | EL | AJC |
| P02 | 15/06/26 | Issued for Planning | EL | AJC |

Client

Ardagh Metal Packaging

Project Title

Product Building

Sheet Name

Existing General Arrangement Elevations

Classification | Status

| Scale | Date | Drawn By | Checked By | Office |
|---|---|---|---|---|
| As indicated@A0 | 06/05/26 | EL | AC | Wrexham |

| Job Number | Project•Originator•Zone•Level•Type•Role•Number | Revision |
|---|---|---|
| 25043 | AWF-TACP-PB-00-DR-A-0200 | P02 |

TACP Architects Ltd

Pembroke House
Ellice Way, Wrexham Technology Park,
Wrexham, LL13 7YT
01978 291161

admin@tacparchitects.co.uk
www.tacparchitects.co.uk

TACPArchitects