





## Production South Elevation - Area 1
1 : 200

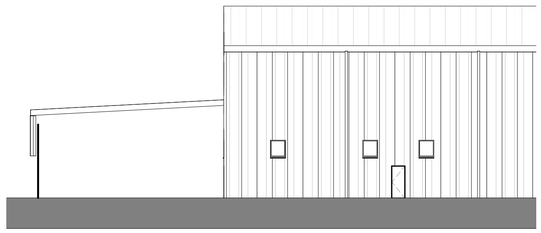


## Existing East Elevation-Area 1
1 : 200

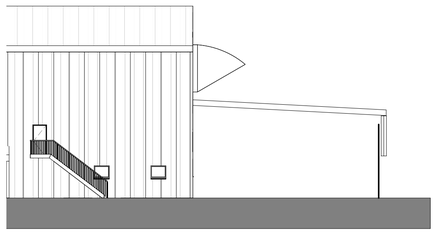

## Existing West Elevation-Area 1
1 : 200

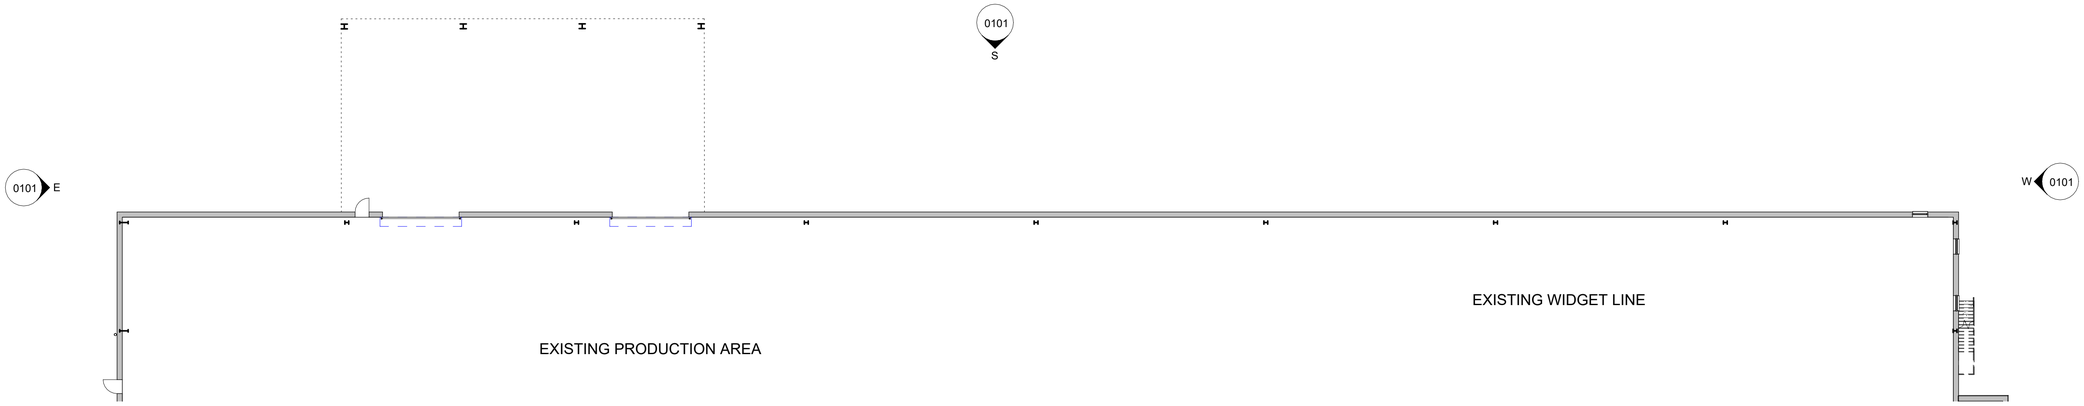


## Existing Ground Floor GA - Area 1
1 : 200

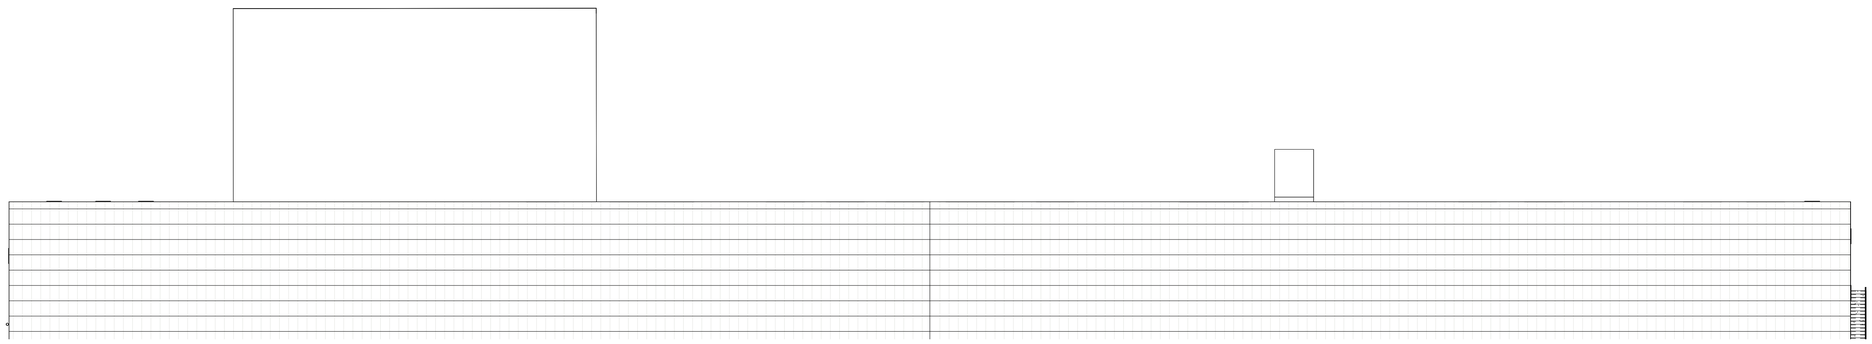


## Roof Plan Existing GA - Area 1
1 : 200

General Notes

1. Contractor to verify all dimensions and check level datums on site
2. All of the designs are the sole property of TACP Architects Ltd and may not be used without their written agreement
3. All prints, specifications and their copyright are the property of TACP Architects Ltd
4. ~~Do not scale off drawings~~
5. All dimensions shall be checked on site before commencment of shop drawings, manufacture and all discrepencies must be reported to TACP Architects Ltd

0m 4m 8m 12m 16m 20m

VISUAL SCALE 1:200 @ A1

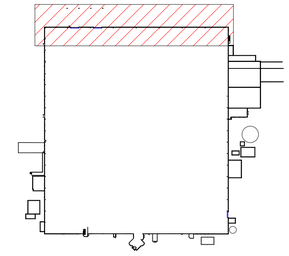

## Existing Key Plan-Area 1
1 : 2000

Revisions

| Rev | Date | Description | By | Check |
|---|---|---|---|---|
| P01 | 02/06/26 | Issued for Client Approval | EL | AJC |
| P02 | 15/06/26 | Issued for Planning | EL | AJC |

Client

Ardagh Metal Packaging

Project Title

Product Building

Sheet Name

Existing Plans-Area 1

Classification | Status

| Scale | Date | Drawn By | Checked By | Office |
|---|---|---|---|---|
| As indicated@A1 | 16/05/26 | EL | AC | Wrexham |

| Job Number | Project•Originator•Zone•Level•Type•Role•Number | Revision |
|---|---|---|
| 25043 | AWF-TACP-PB-00- DR-A-0101 | P02 |

TACP Architects Ltd

Pembroke House
Ellice Way, Wrexham Technology Park,
Wrexham, LL13 7YT
01978 291161

admin@tacparchitects.co.uk
www.tacparchitects.co.uk

TACPArchitects