
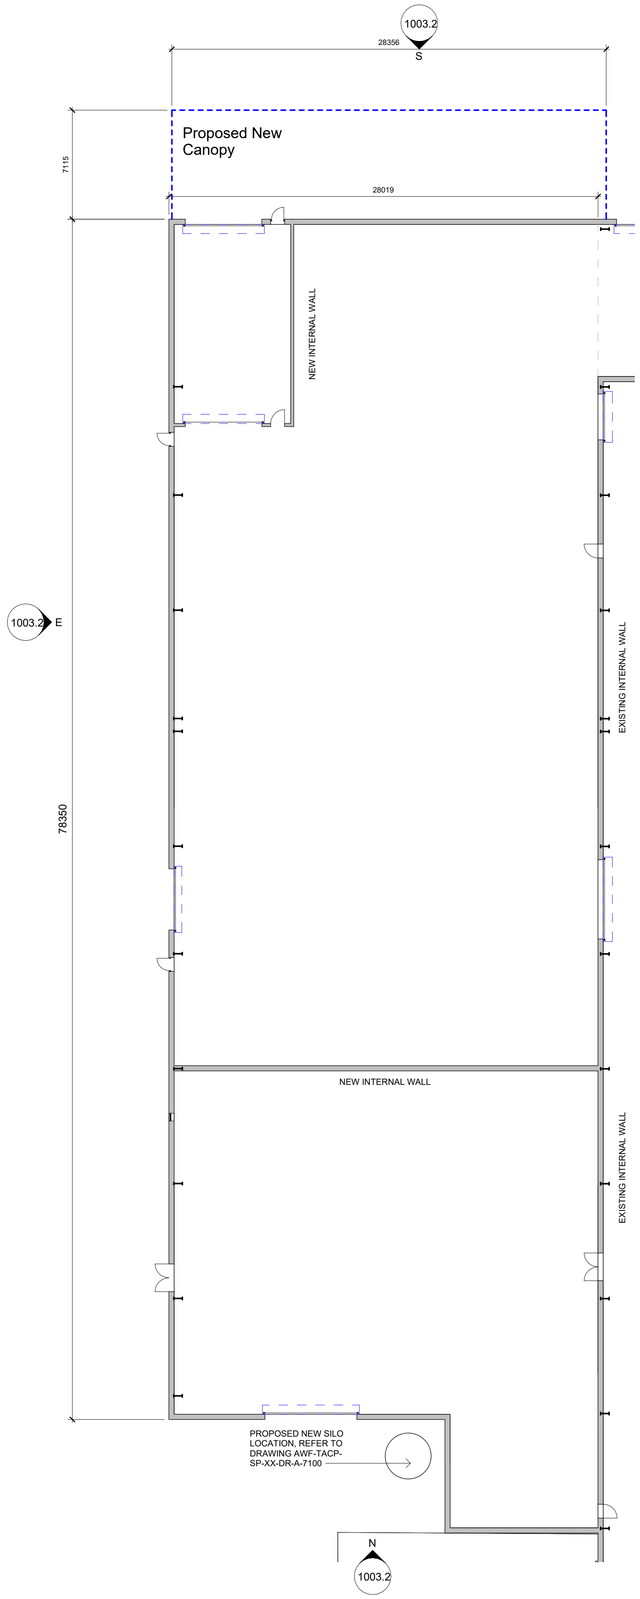


Ground Floor Proposed GA-Ext 2 & 4

1 : 200

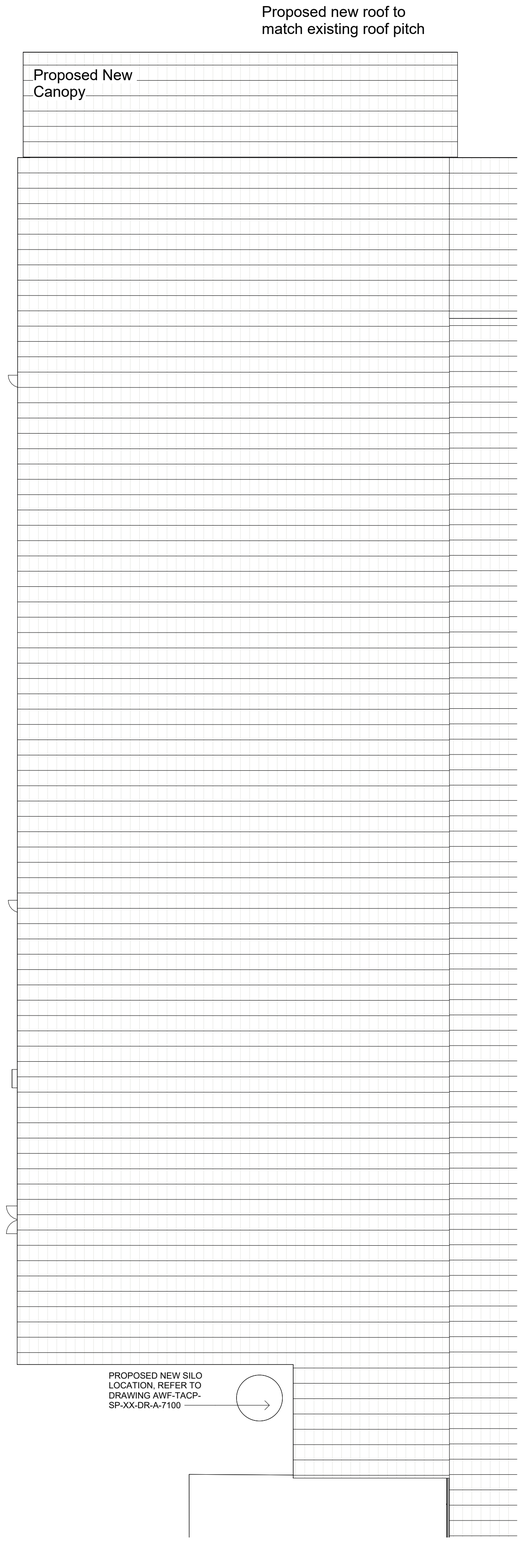

Roof Plan Proposed GA-Ext 2 & 4


1 : 200

General Notes

1. Contractor to verify all dimensions and check level datums on site
2. All of the designs are the sole property of TACP Architects Ltd and may not be used without their written agreement
3. All prints, specifications and their copyright are the property of TACP Architects Ltd
4. ~~Do not scale off drawings~~
5. All dimensions shall be checked on site before commencment of shop drawings, manufacture and all discrepencies must be reported to TACP Architects Ltd

0m 10m 20m 30m 40m 50m

VISUAL SCALE 1:500

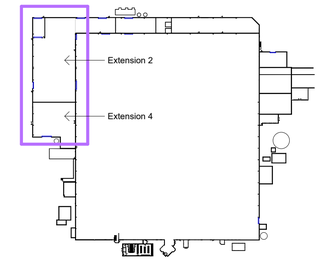

Extension 2&4 Key Plan

MATERIAL KEY

Proposed Wall Cladding - Tata Steel Trisobuild. Colour; Goosewing Grey

Proposed Roof Cladding - Tata Steel Trisobuild. Colour; Goosewing Grey

Proposed Roller Shutter Doors - RAL7016 Anthracite

Proposed Personnel Doors - RAL7016 Anthracite

Revisions

Rev	Date	Description	By	Check
P01	02/06/26	Issued for Client Approval	EL	AJC
P02	03/06/26	Drawing updated to extend extension 4 / areas updated / internal layout shown	EL	AJC
P03	15/06/26	Issued for Planning	EL	AJC
P04	13/07/26	Cladding product updated	EL	AJC

Client

Ardagh Metal Packaging

Project Title

Product Building

Sheet Name

Proposed Extension 2 & 4-Floor Plans

Classification Status

Scale	Date	Drawn By	Checked By	Office
As indicated@A1	8/05/2026	EL	AC	Wrexham

Job Number	Project•Originator•Zone•Level•Type•Role•Number	Revision
25043	AWF-TACP-PB-00- DR-A-1003.1	P04

TACP Architects Ltd

Pembroke House
Ellice Way, Wrexham Technology Park,
Wrexham, LL13 7YT
01978 291161

admin@tacparchitects.co.uk
www.tacparchitects.co.uk

TACPArchitects