

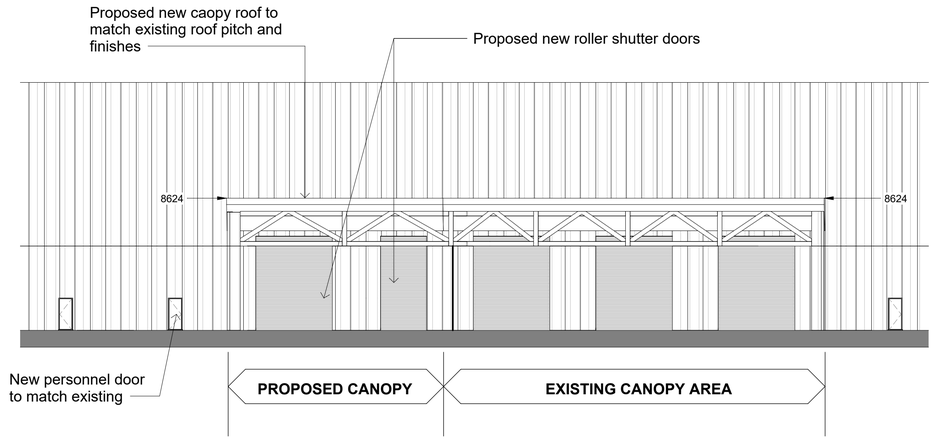



Proposed Warehouse South Elevation
1 : 200

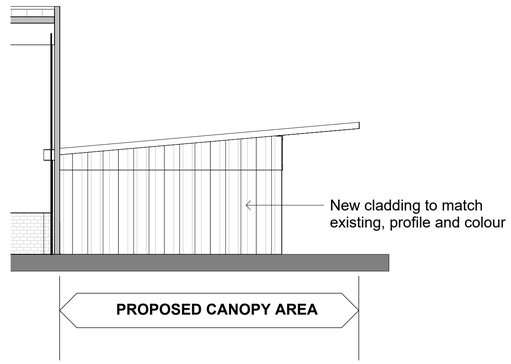


Proposed Warehouse West Elevation
1 : 200

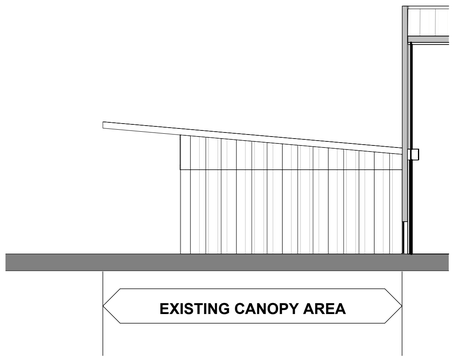

Warehouse Proposed East Elevation
1 : 200

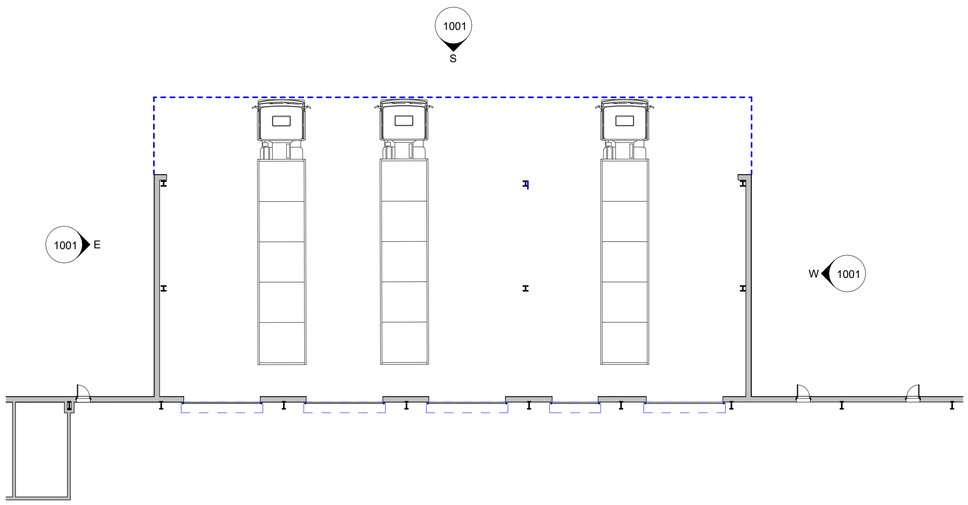

Proposed Canopy Floor Layout
1 : 200

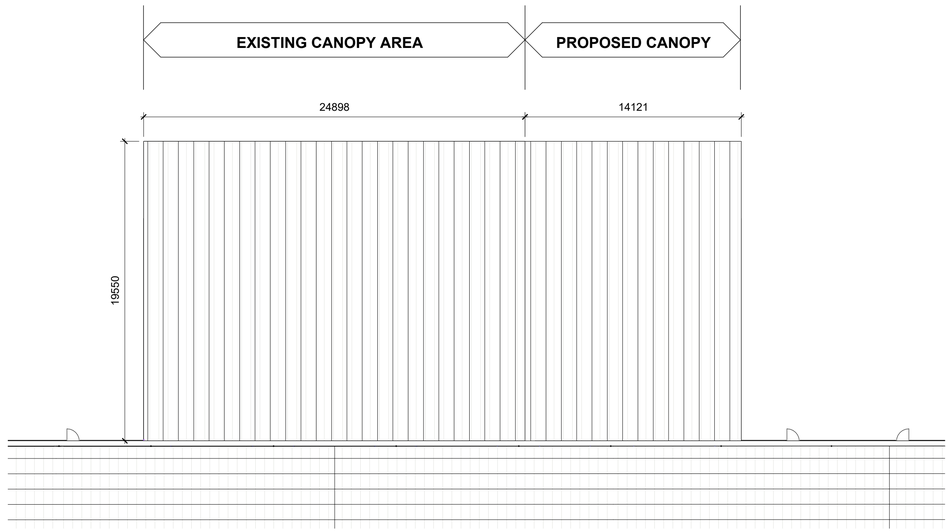


Proposed Canopy Roof Layout
1 : 200

General Notes

1. Contractor to verify all dimensions and check level datums on site
2. All of the designs are the sole property of TACP Architects Ltd and may not be used without their written agreement
3. All prints, specifications and their copyright are the property of TACP Architects Ltd
4. ~~Do not scale off drawings~~
5. All dimensions shall be checked on site before commencment of shop drawings, manufacture and all discrepencies must be reported to TACP Architects Ltd

0m 4m 8m 12m 16m 20m

VISUAL SCALE 1:200 @ A1

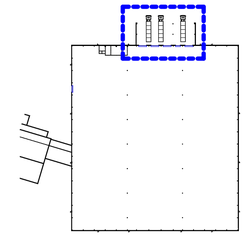

Proposed Key Plan

MATERIAL KEY

Proposed Wall Cladding - Tata Steel Trisomet. Colour; to match existing.

Proposed Roof Cladding - Tata Steel Trisomet. Colour; to match existing.

Proposed Roller Shutter Doors - RAL7016 Anthracite

Proposed Personnel Doors - RAL7016 Anthracite

Revisions

Rev	Date	Description	By	Check
P01	04/06/26	Issued for Client Approval	EL	AJC
P02	15/06/26	Issued for Planning	EL	AJC

Client

Ardagh Meyal Packaging

Project Title

Ardagh Wrexham Line 5

Sheet Name

Proposed Canopy Plans

Classification | Status

Scale	Date	Drawn By	Checked By	Office
As indicated@A1	16/05/26	EL	AC	Wrexham

Job Number	Project•Originator•Zone•Level•Type•Role•Number	Revision
25043	AWF-TACP-WH00-DR-A-1001	P02

TACP Architects Ltd

Pembroke House
Ellice Way, Wrexham Technology Park,
Wrexham, LL13 7YT
01978 291161

admin@tacparchitects.co.uk
www.tacparchitects.co.uk

TACPArchitects