

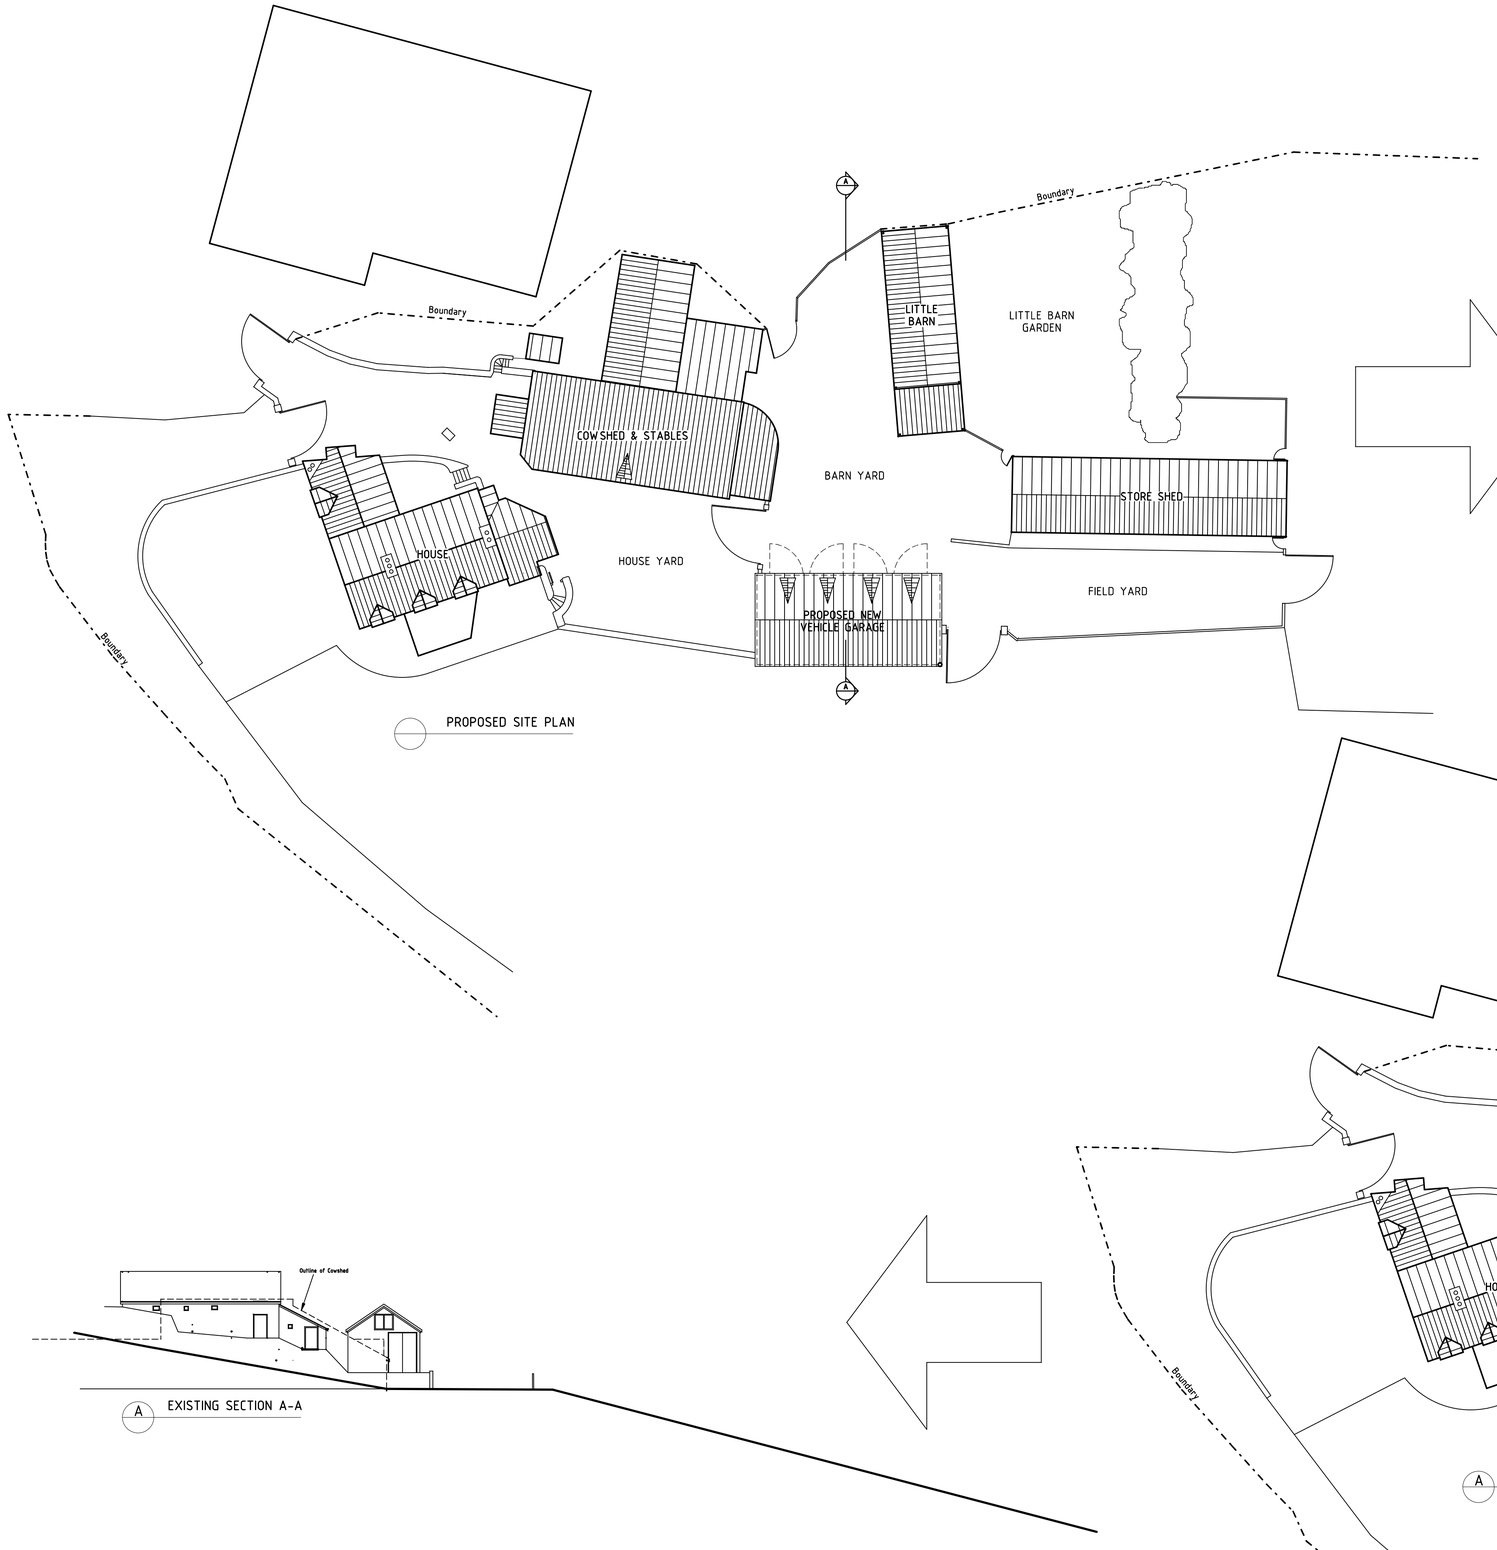


PROPOSED SITE PLAN

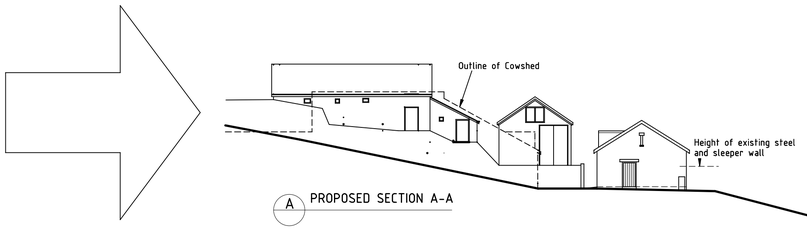

A PROPOSED SECTION A-A

A EXISTING SECTION A-A

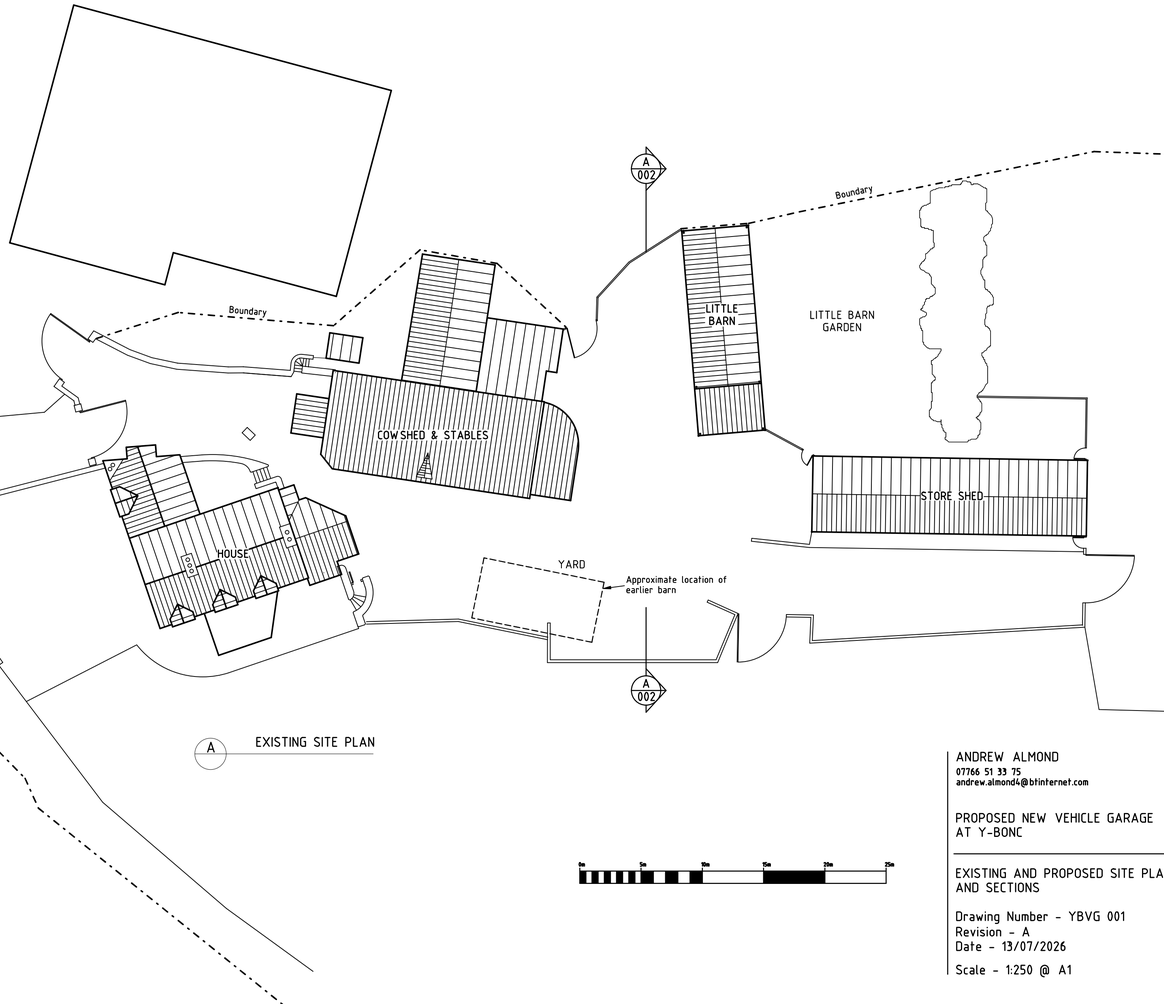

A EXISTING SITE PLAN

ANDREW ALMOND
07766 51 33 75
andrew.almond4@btinternet.com

PROPOSED NEW VEHICLE GARAGE AT Y-BONC

EXISTING AND PROPOSED SITE PLANS AND SECTIONS

Drawing Number - YBVG 001
Revision - A
Date - 13/07/2026

Scale - 1:250 @ A1