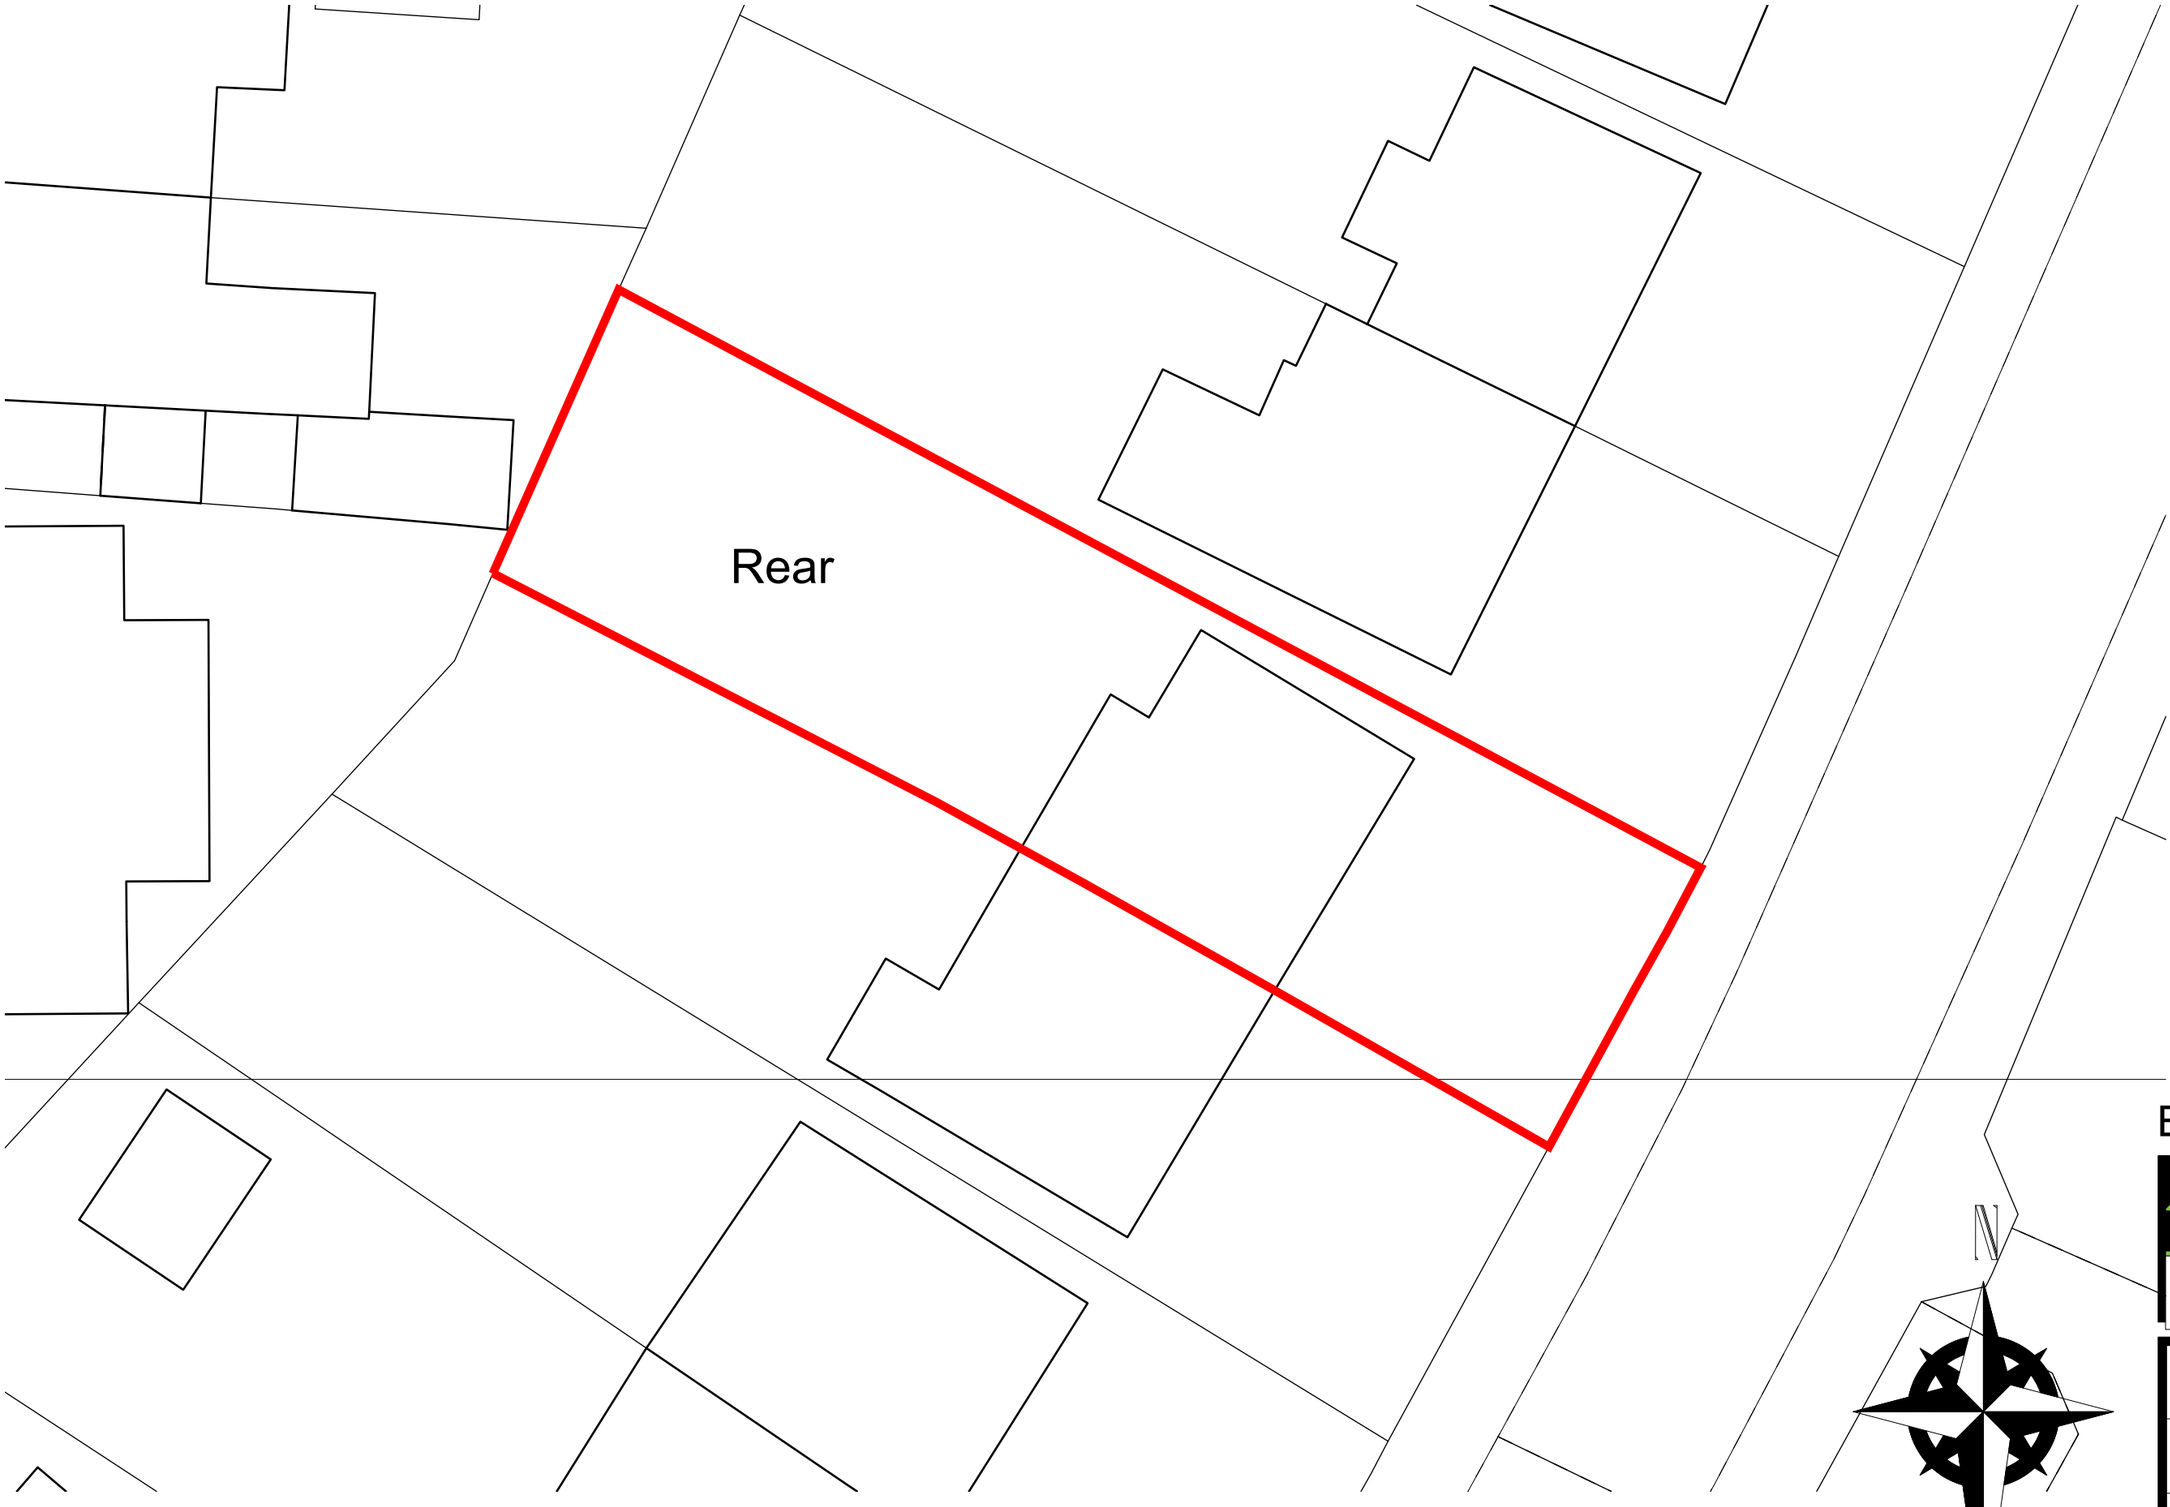


Existing Site plan 1:200

©Crown Copyright and database rights 2023 OS 100047474

Existing

HDS ARCHITECTURAL SERVICES
HDS Architectural Services, The Foundry,
15 Yorke Street, Wrexham
LL13 8LW
Tel (01978) 345250
www.hdsarchitectural.co.uk

Project;
83 Borras Road, Wrexham, LL12 7EW

Title;	**Scale (A3);**
07-Block Plan as Existing	1:200
Dwg No;	**Date;**
BR/PD/07	16.07.26

Revision;