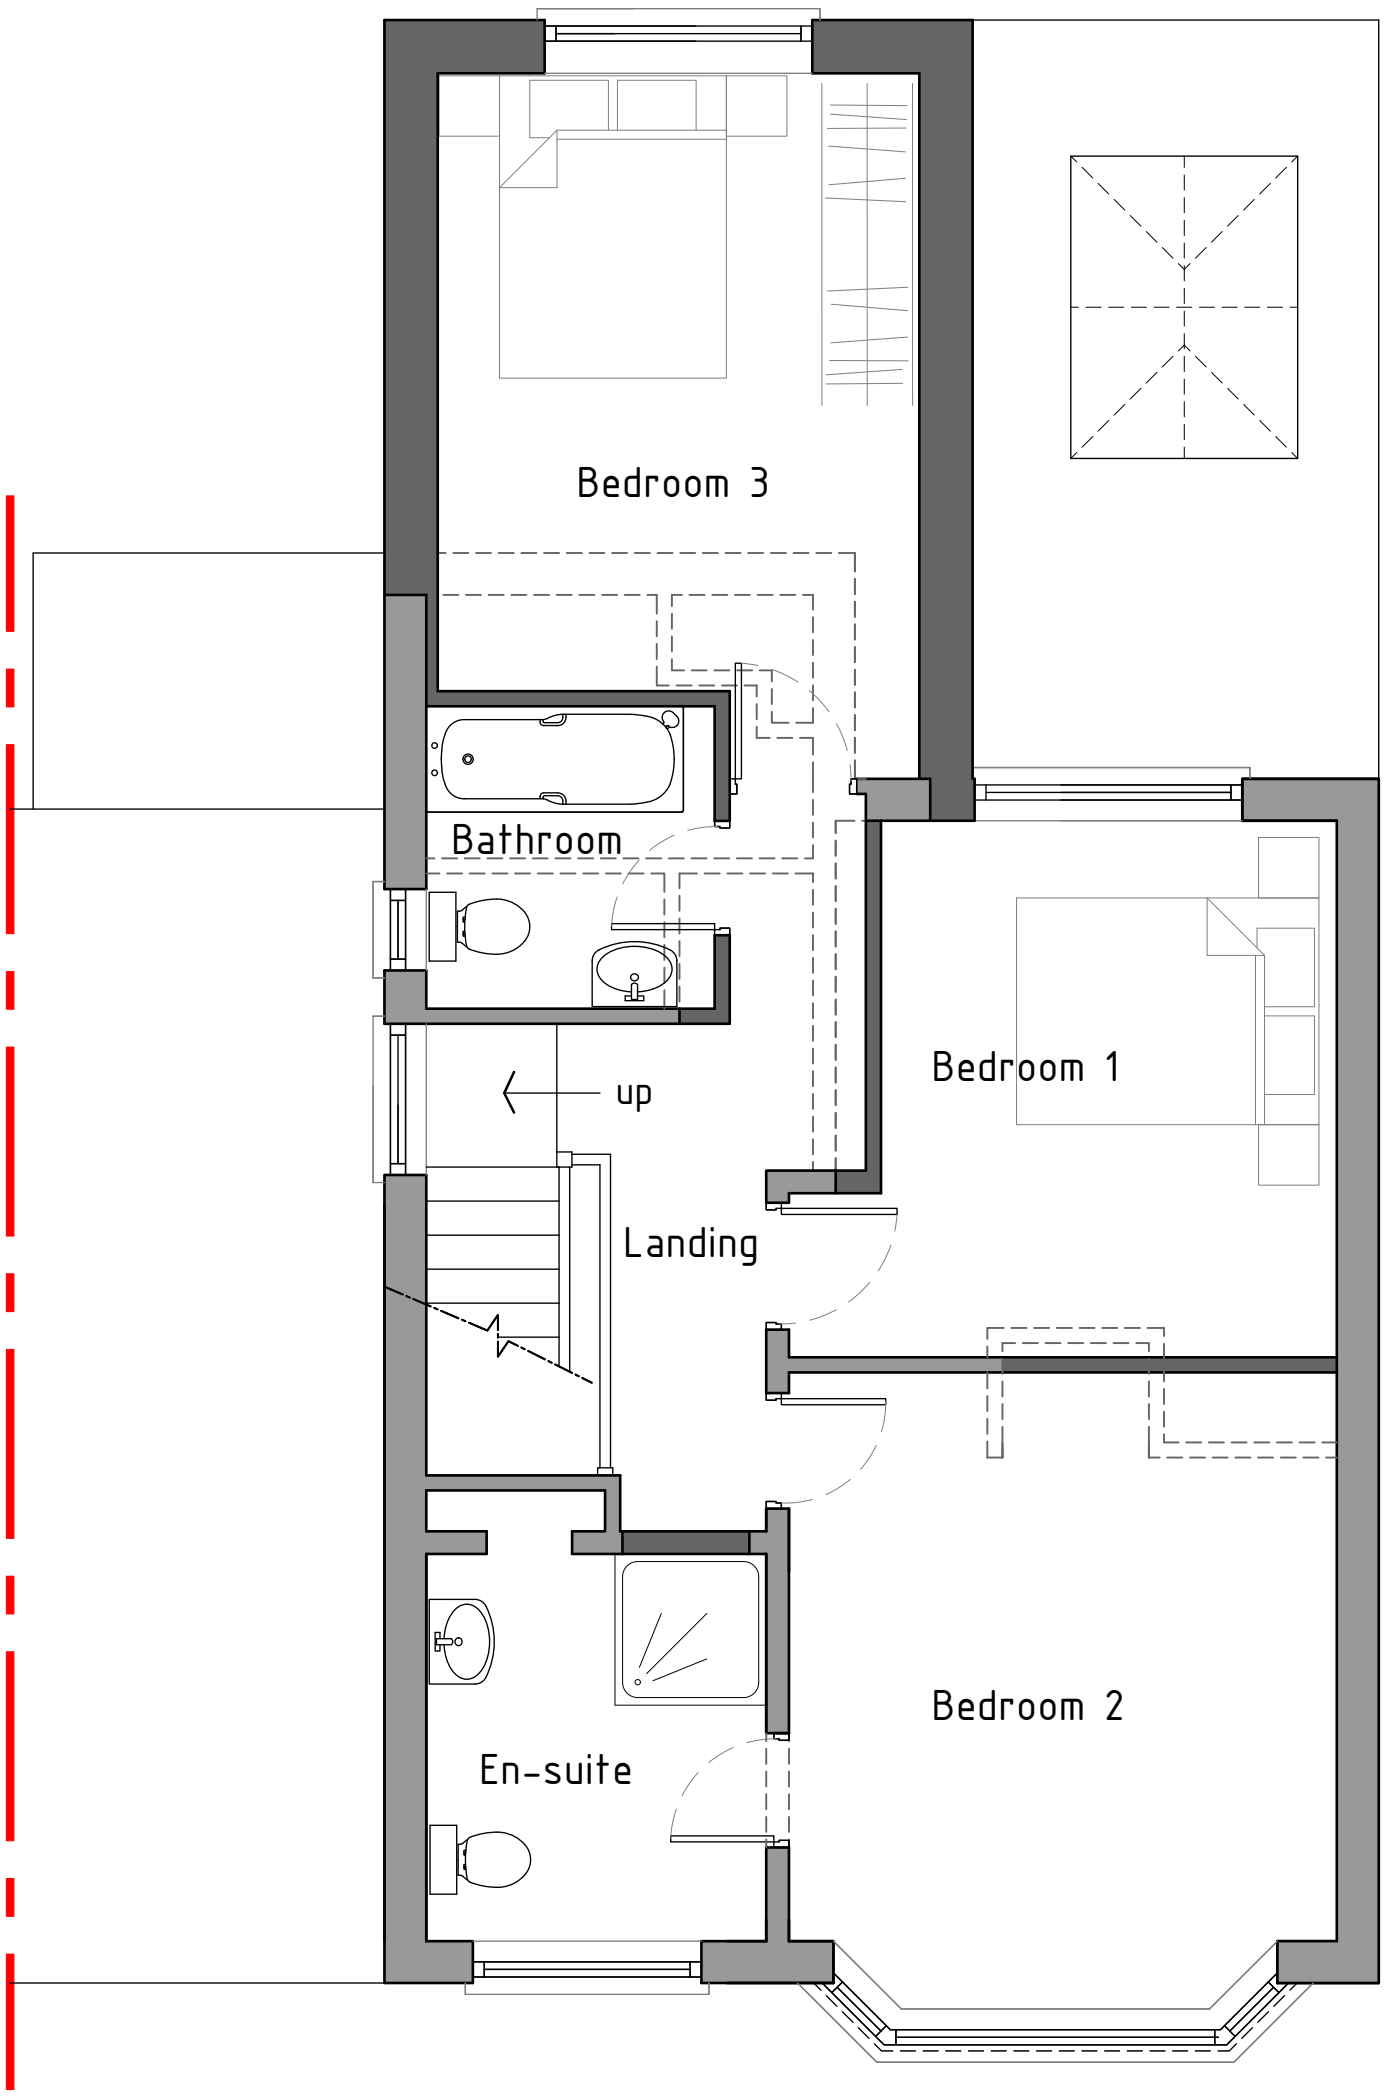


First Floor

As Proposed

HDS ARCHITECTURAL SERVICES
HDS Architectural Services, The Foundry,
15 Yorke Street, Wrexham
LL13 8LW
Tel (01978) 345250
www.hdsarchitectural.co.uk

Project;
83 Borras Road, Wrexham, LL12 7EW

Title;	**Scale (A3);**
02-As Proposed First Floor	1:50
Dwg No;	**Date;**
BR/PD/02	10.07.26

Revision;

1:50 1m 1.5m 2m 2.5m 3m 3.5m 4m 4.5m 5m

First Floor Plan 1:50