

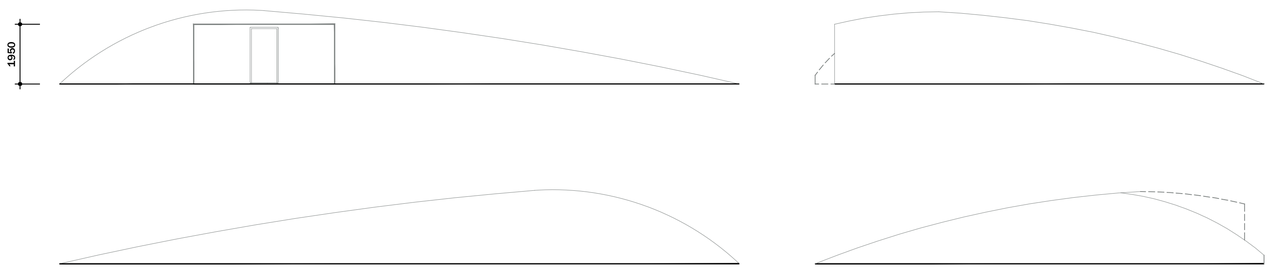



1 **Tool Store** SCALE: 1:100 @ A1

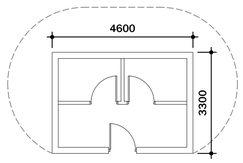


2 **Root Cellar Floor Plan and Elevations** SCALE: 1:100 @ A1

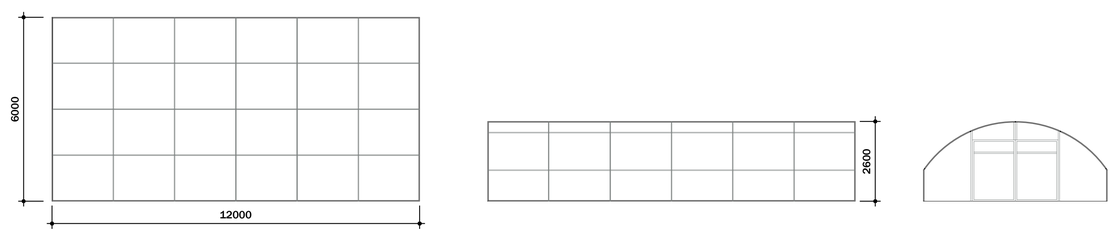


3 **Polytunnel Floor Plan and Elevations** SCALE: 1:100 @ A1

Site address:

Land at Lower Wych, Lower Wych Road, Bronington, Wrexham, Wales, SY14 7JZ

12/07/2026

Revisions:

A // Initial Issue

Notes:

1.
2.
3.
4.
5.
6.
7.
8.
9.
10.

Key:

Project North

Scale As Shown @ A1

# Proposed Floor Plans and Elevations

A1.6

Sheet No.