


REGENT ST PHOTOGRAPH 1




REGENT ST PHOTOGRAPH 2

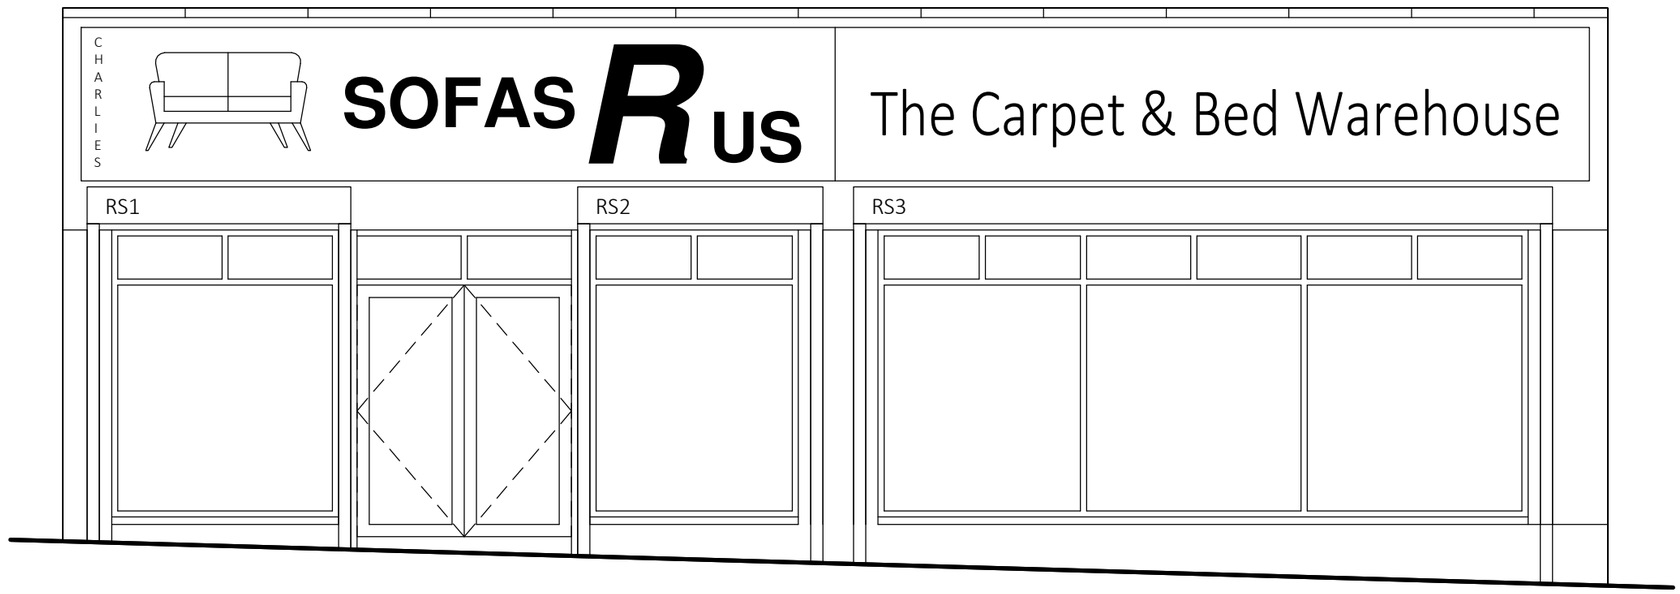

Existing Shopfront Elevation

1 : 50

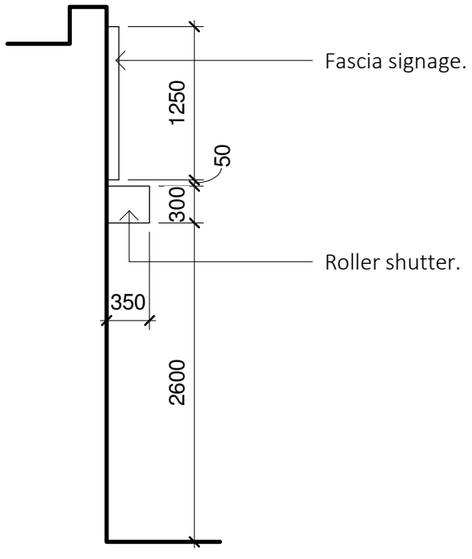

Existing Side Elevation

1 : 50

0m 1m 2m 3m 4m 5m

ARKIFY

ARKIFY LTD.
36 Plas Tirion, Nant Parc,
Johnstown, Wrexham LL14 1UR
07543968690
geraint@arkify.uk
www.arkify.uk

Project:	4-6 Regent Street, Wrexham			
Title:	Existing Elevations			
Scale @ A3:	1 : 50	Author: GE	Date:	12/07/25
Project Ref:	25-46	Drawing No: A003	Rev.	C