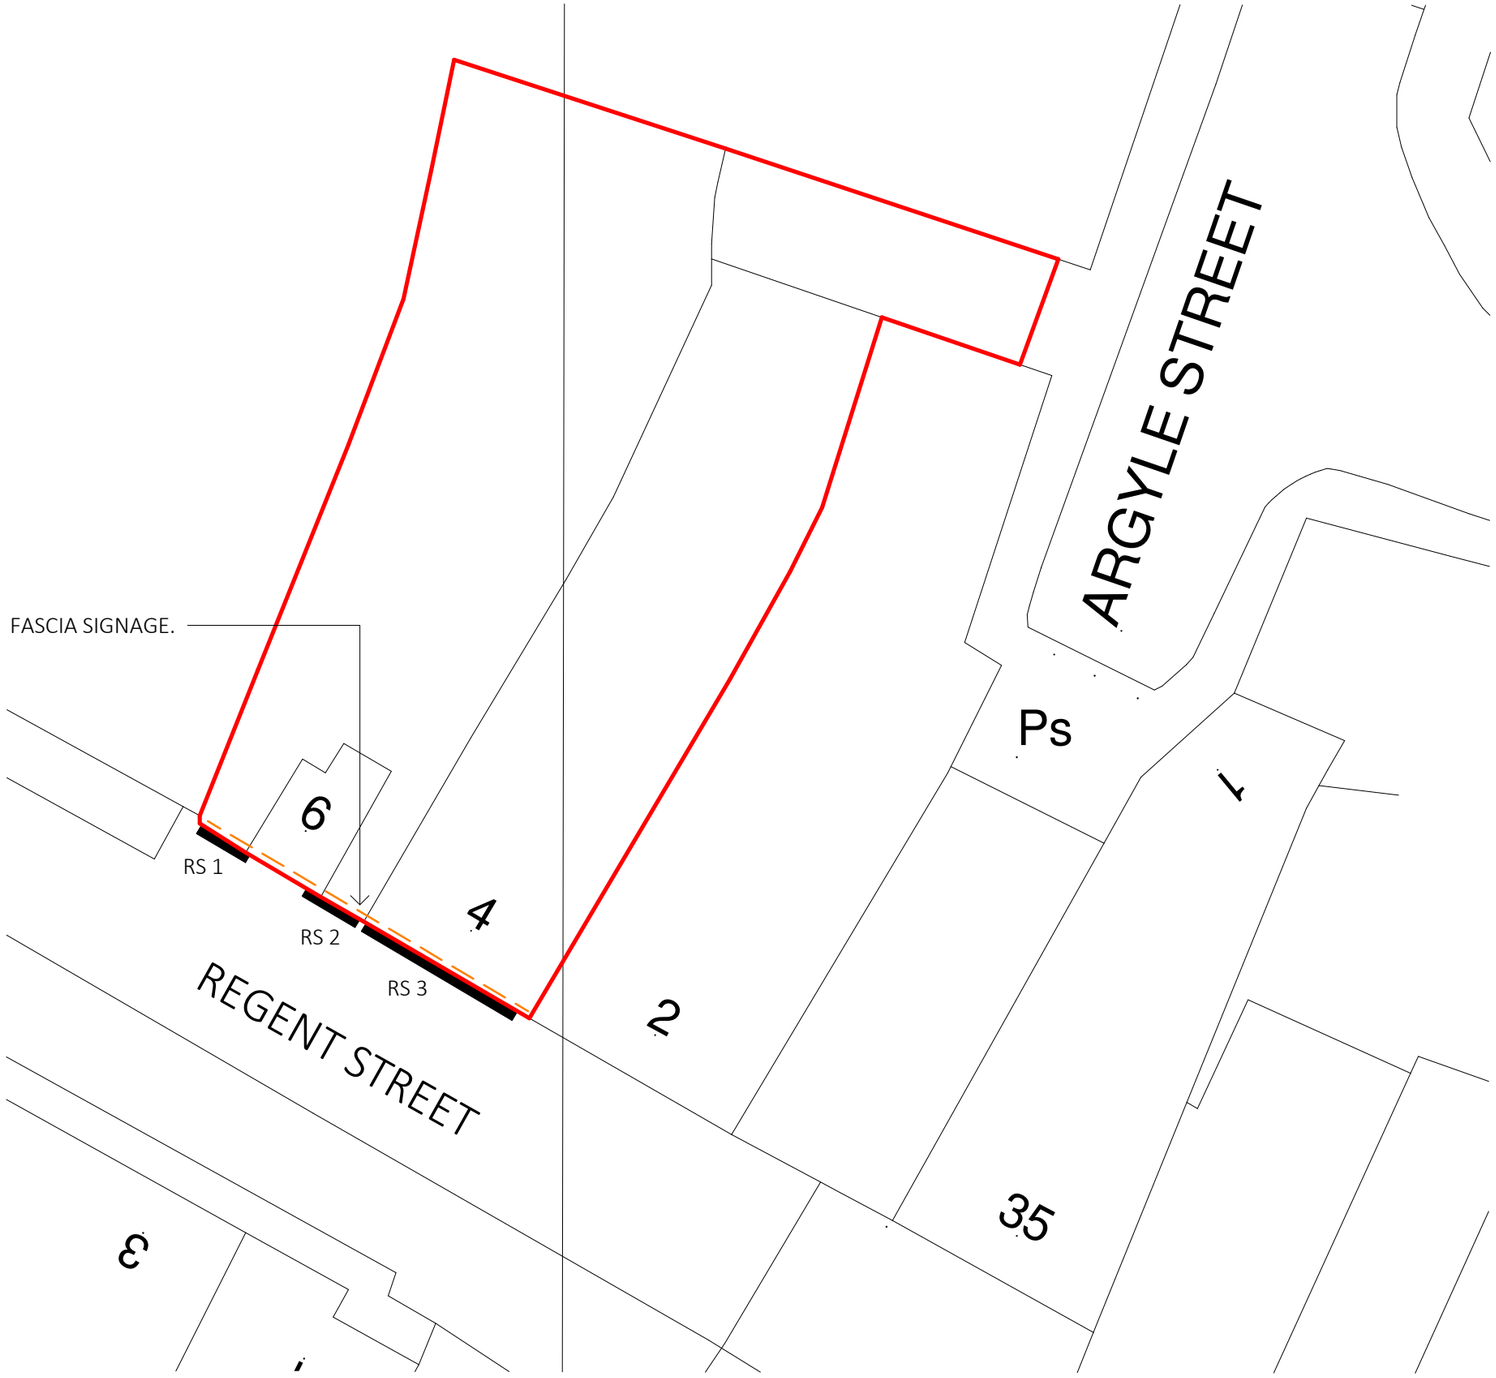



# Existing Site Plan

1 : 200

0m 4m 8m 12m 16m 20m

ARKIFY

ARKIFY LTD.
36 Plas Tirion, Nant Parc,
Johnstown, Wrexham LL14 1UR
07543968690
geraint@arkify.uk
www.arkify.uk

| | | | | |
|---|---|---|---|---|
| Project: | 4-6 Regent Street, Wrexham | | | |
| Title: | Existing Site Plan | | | |
| Scale @ A3: | 1 : 200 | Author: GE | Date: | 12/07/25 |
| Project Ref: | 25-46 | Drawing No: A002 | Rev. | B |