
N

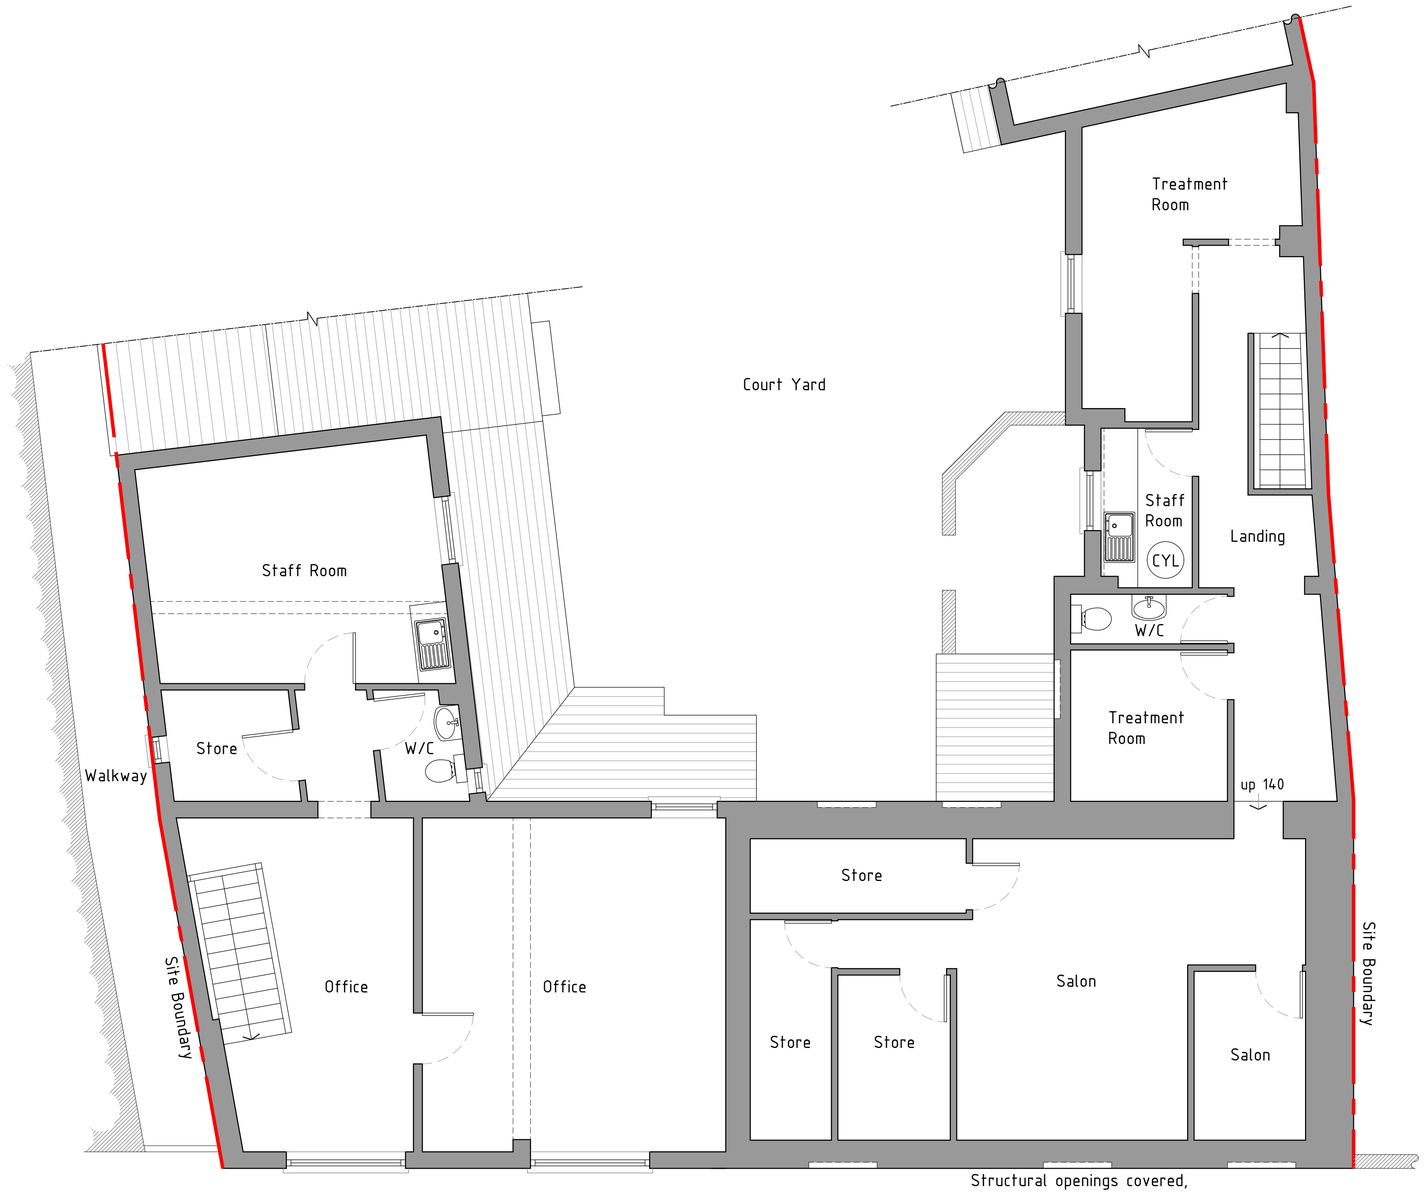


First Floor Plan 1:50

As Existing

HDS ARCHITECTURAL SERVICES
HDS Architectural Services, The Foundry,
15 Yorke Street, Wrexham
LL13 8LW
Tel (01978) 345250
www.hdsarchitectural.co.uk

**Project;**
Caldecotts Funeral Directors & Salon LA,
10 & 12 PenyBryn, Wrexham,
LL13 7HY

| **Title;** | **Scale (A1);** |
|---|---|
| 02-As Existing First Floor Plan | 1:50 |
| **Dwg No;** | **Date;** |
| CFD/PL/02 | 09.03.26 |

**Revision;**