
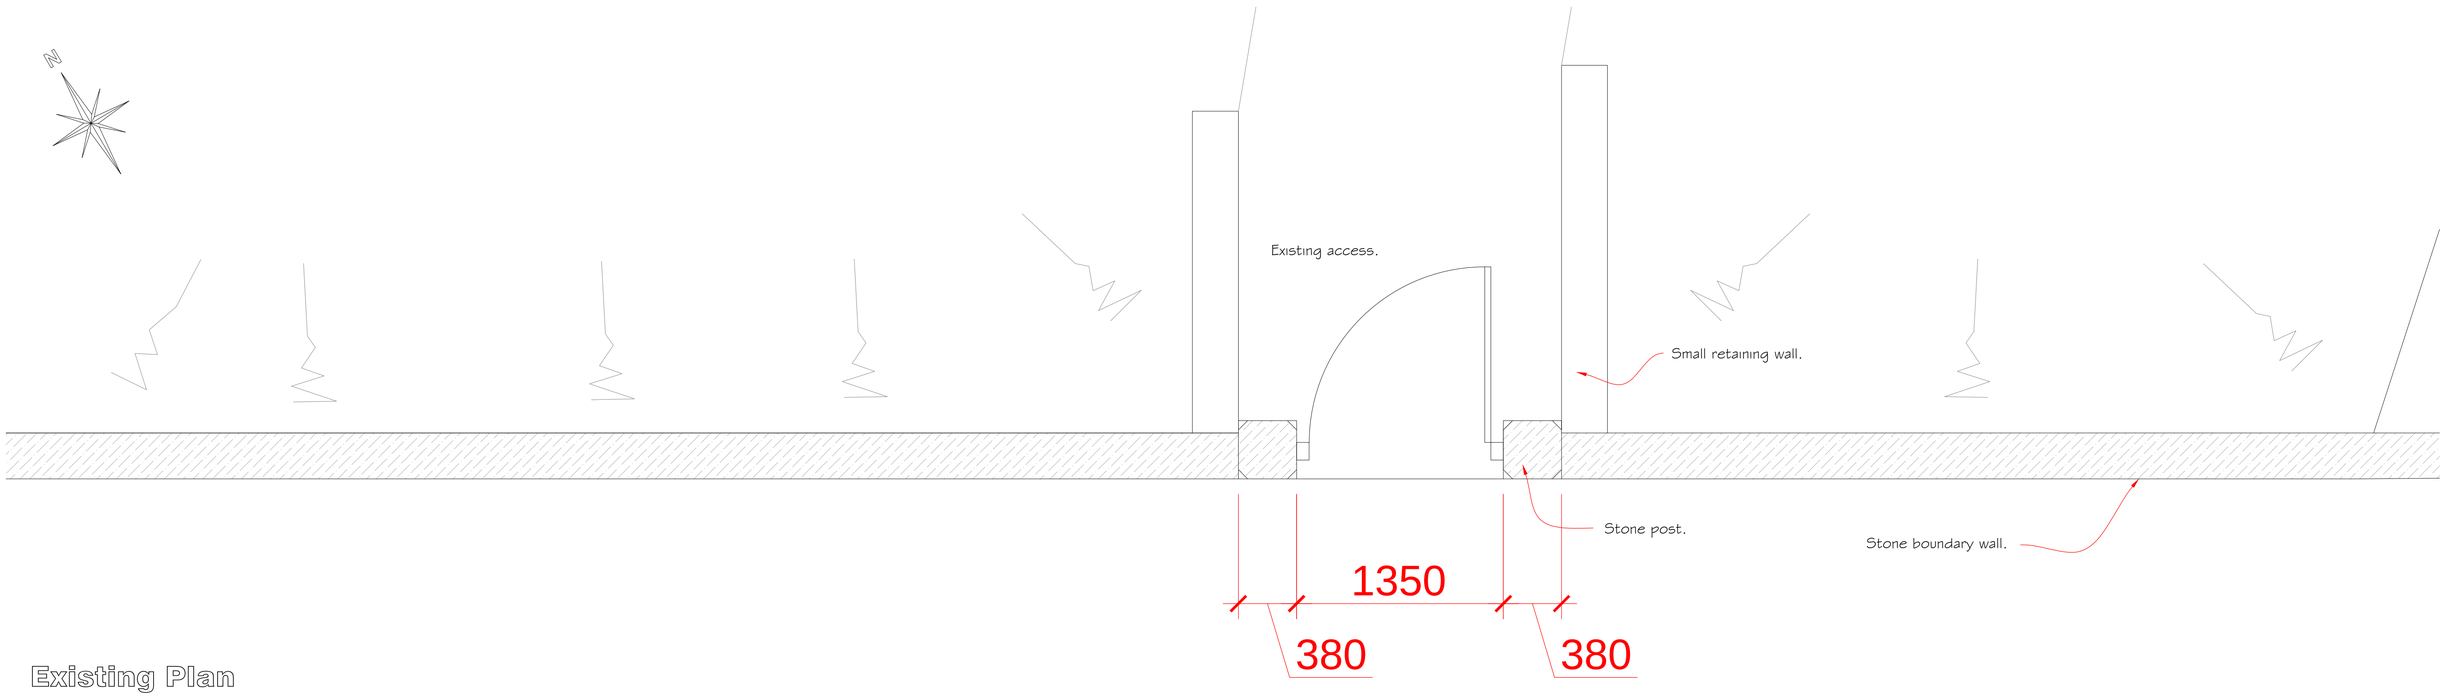


Existing Plan
Scale 1:20

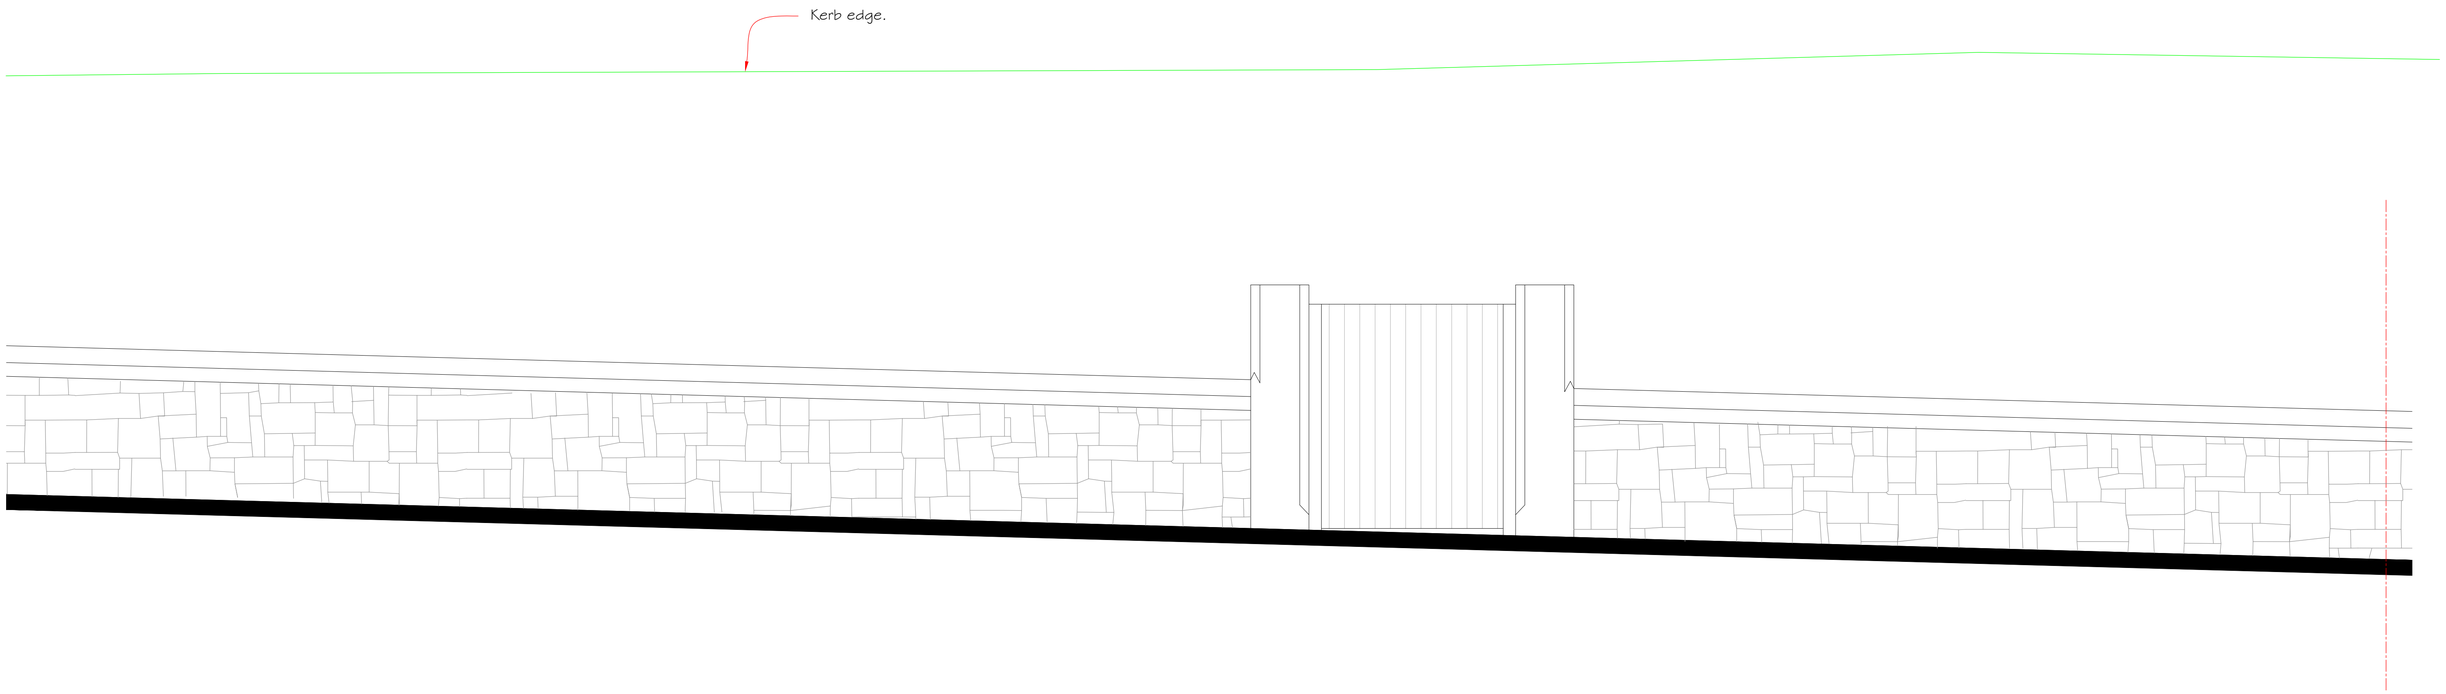

Existing Front Elevation
Scale 1:20

CULLIS
ARCHITECTURAL DESIGN
25 Sunningdale Close
Wrexham
LL13 9QU
M 07791 480768
E ajones540@btinternet.com

partner LABC

Client: Mr. J. Ellis.

Drawing Title: Existing Plan & Elevation.

Job Title: Proposed Acces Widening & Drop Kerb at 7 Fairy Road, Wxm.

Date:	Scale:	Rev:	Drg No:
July 2026	1:20 at A1		PD/02