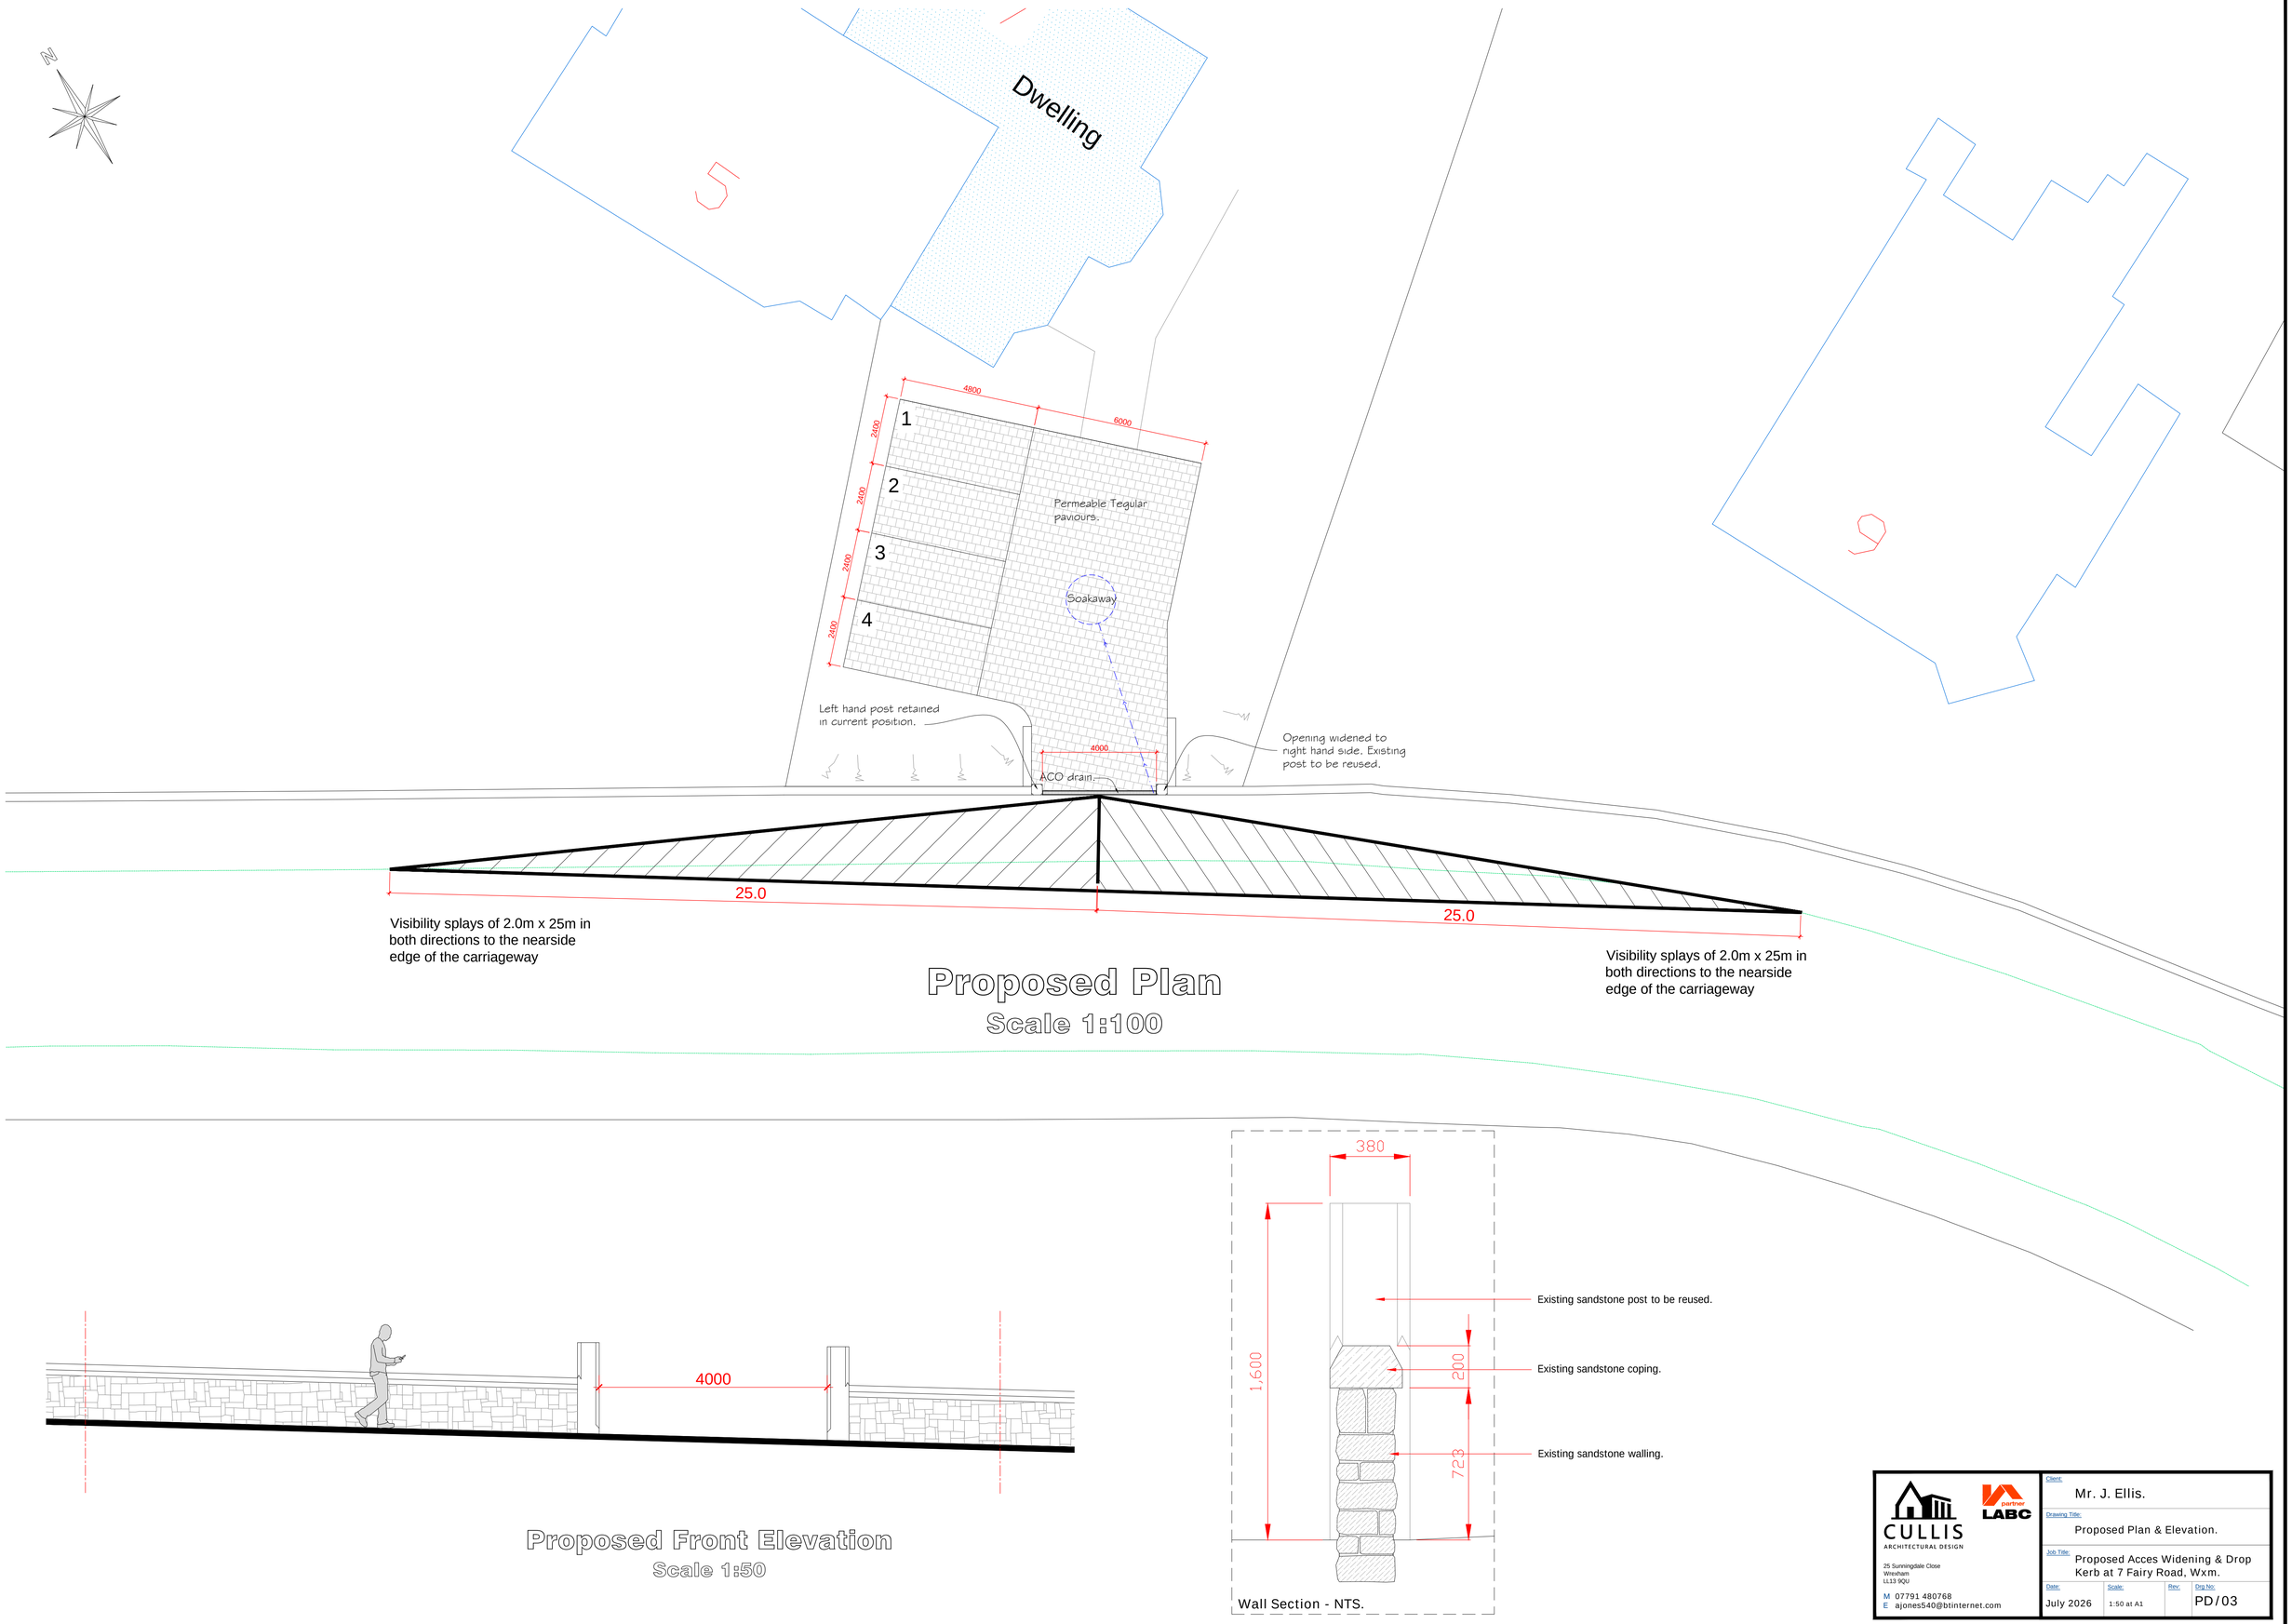


Proposed Plan
Scale 1:100

Proposed Front Elevation
Scale 1:50

Wall Section - NTS.

CULLIS
ARCHITECTURAL DESIGN
partner LABC
25 Sunningdale Close
Wrexham
LL13 9QU
M 07791 480768
E ajones540@btinternet.com

Client: Mr. J. Ellis.

Drawing Title: Proposed Plan & Elevation.

Job Title: Proposed Acces Widening & Drop Kerb at 7 Fairy Road, Wxm.

Date:	Scale:	Rev:	Dwg No:
July 2026	1:50 at A1		PD/03