A1


10cm SCALE WITH CAUTION use both scale bars to check for reduction or distortion

Luminaire Schedule

Symbol	Qty	Label	Arrangement	Description	LLF	Luminaire Lumens	Luminaire Watts	UWLR
	8	EX2	Single	20W VIVA-CITY Pro-4000K-840mA-FW70 forward throw optic column mounted at 4m.	0.900	2650	20	0.00
	4	EX2-2	Back-Back	2 x 20W VIVA-CITY Pro-4000K-840mA-FW70 forward throw optic column mounted at 4m.	0.900	2650	20	0.00
	4	EX3	Single	6W SEMITA Urban bulkhead-4000K-205mA FL flood optic building mounted at 2m.	0.900	785	6	0.00

Calculation Summary

Label	CalcType	Units	Avg	Max	Min	Uniformity (Min/Avg)	Diversity (Min/Max)
Top Deck	Illuminance	Lux	20.37	53	11	0.54	0.21

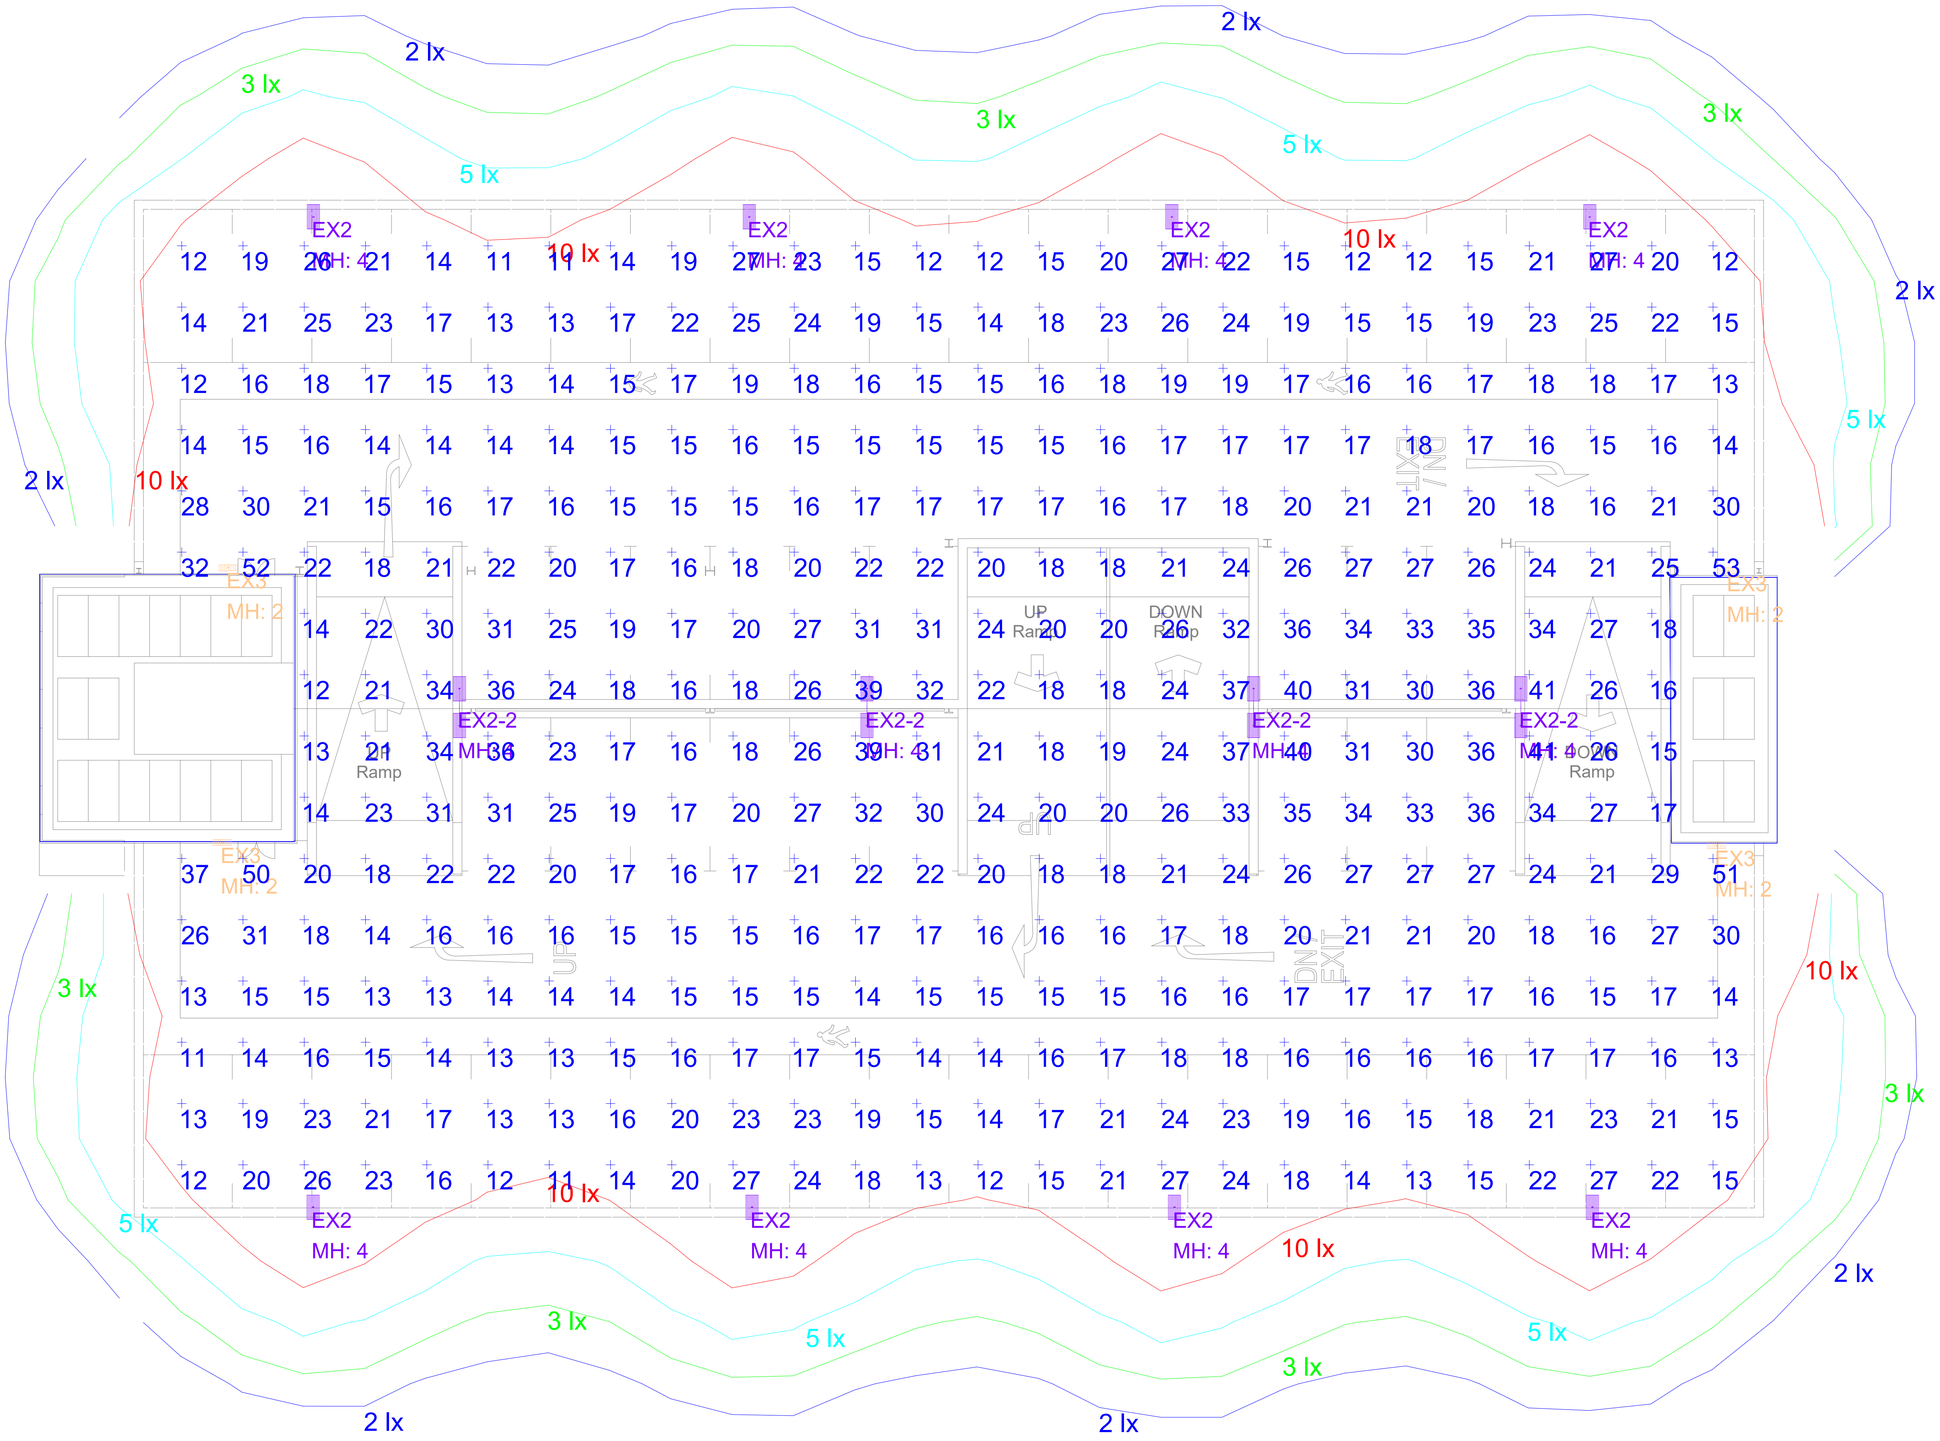

10cm

Rev	Description			
P01	PRELIMINARY ISSUE	PN	CJ	17.04.26
Rev	Description	DRN	CHK	Date

Architect

LOVELOCK MITCHELL ARCHITECTS

Client

FUTURESERV
DESIGN ENGINEER SUSTAIN
WWW.FUTURESERV.CO.UK

West Tower - Brook Street - Liverpool - L3 9PJ
☎ +44 (0)151 363 7627 ✉ enquiries@futureserv.co.uk 🖳 www.futureserv.co.uk

Project Title

IPSEN MSCP
WREXHAM INDUSTRIAL ESTATE

Drawing Title

ELECTRICAL SERVICES
MSCP TOP DECK LIGHTING LAYOUT

Project No	L6723	Suitability	S2
Drawn & Checked by	PN		
Reviewed by	CJ		
Date	APR 2026		
Scale	1:100 @ A1		

Drawing No. L6723-FUT-XX-XX-E-63001

Rev. P01