

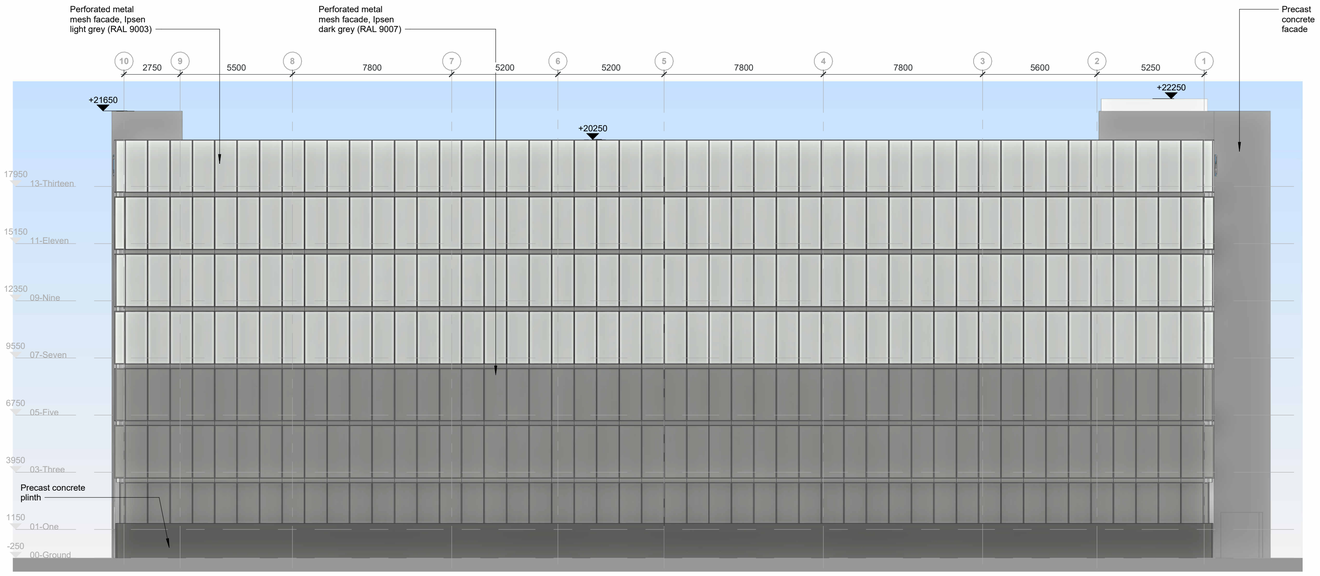



1 Planning_Elevation_North
Scale: 1 : 150

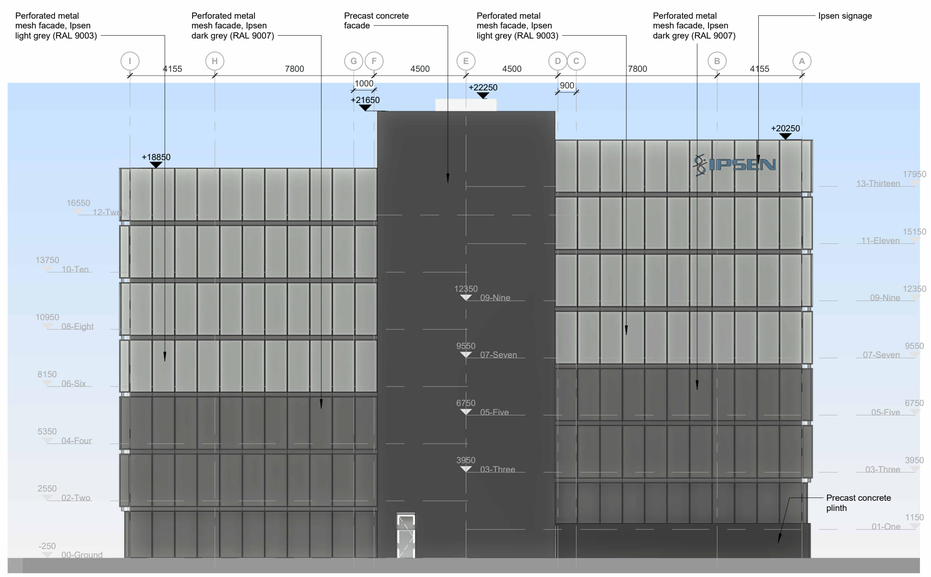


2 Planning_Elevation_East
Scale: 1 : 150

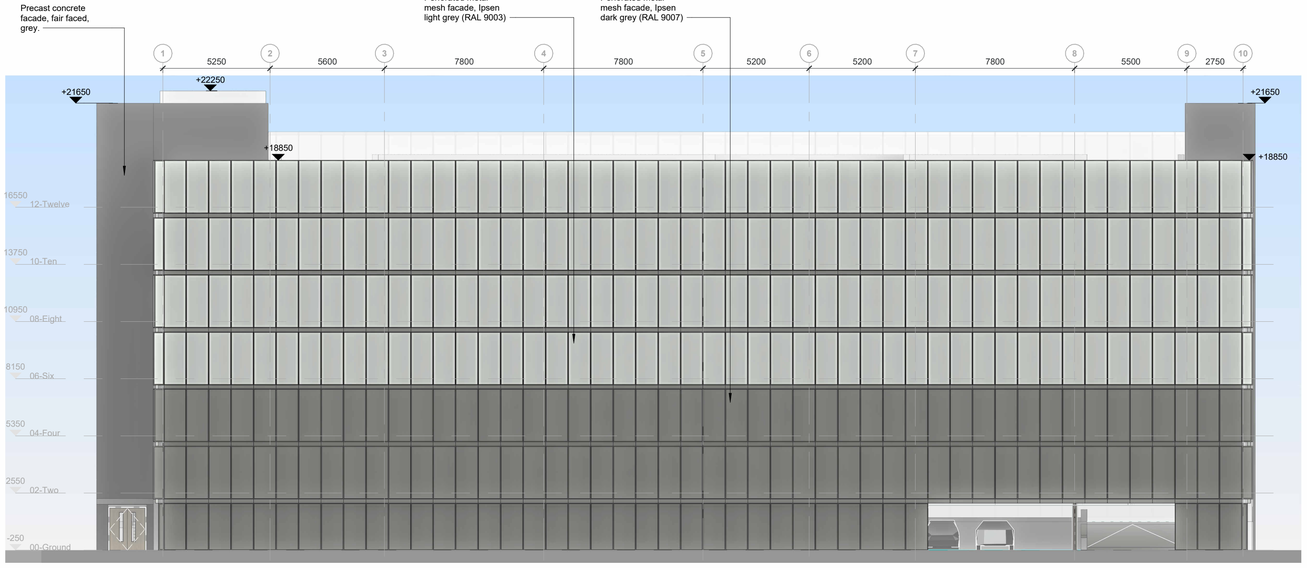

3 Planning_Elevation_South
Scale: 1 : 150

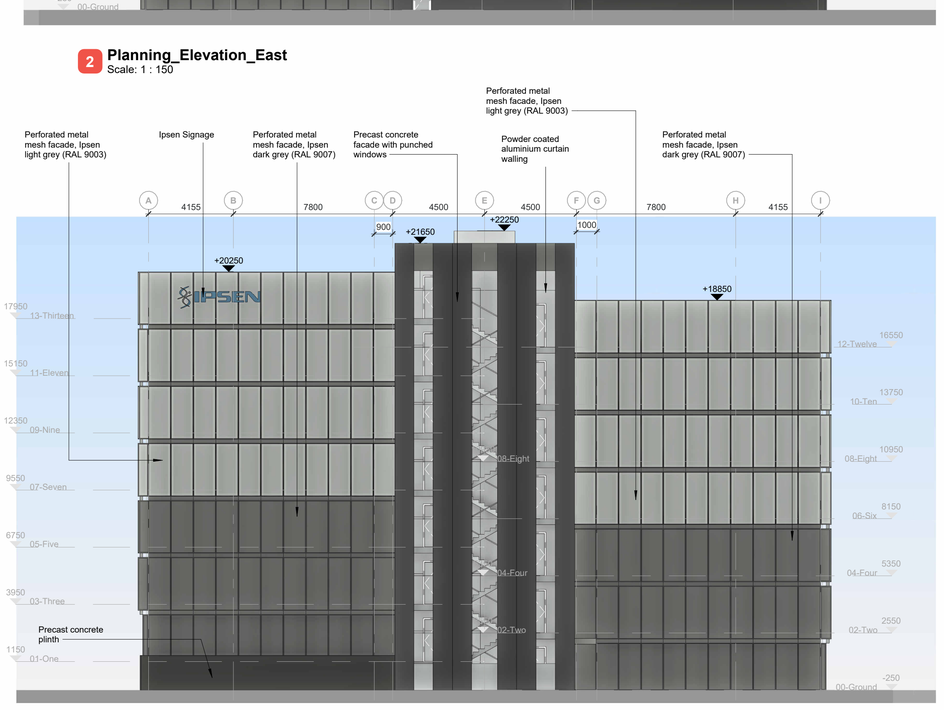

4 Planning_Elevation_West
Scale: 1 : 150

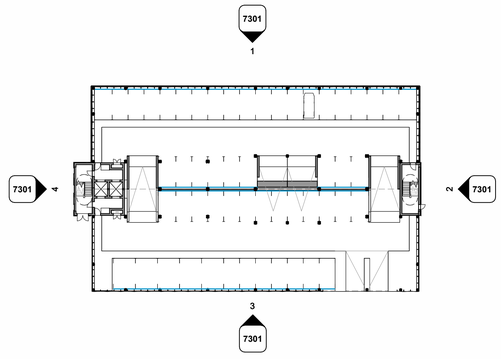

5 KeyPlan_Elevations_
Scale: 1 : 500

0 1.5 3 4.5 6m

1:150 @ A1

Notes:

- Figured dimensions are to be used in all case.
- Dimensions should not be scaled from drawing.
- All existing dimensions should be checked on site before commencement of the works.
- Any discrepancies in dimensions should be clarified with the Architect prior to commencement of the works.
- No deviation from this drawing will be permitted without the prior written consent of the Architect.
- This drawing is to be read in conjunction with all other relevant LMA drawings, and the drawings and information produced by other professionals / consultants involved in the project
- Please note that the use of any quantification data is done so at the users own risk.
- This drawing is the copyright of **Lovelock Mitchell Architects** and is to be returned to the Architect on completion of the contract. The drawing should not be reproduced without the written permission of **Lovelock Mitchell Architects.**

This drawing must be printed in colour to be read correctly

Rev.	Date	Revision Description	Drawn	Checked
P5	26-06-25	Note on power coated aluminium curtain walling added to west elevation	GI	MR
P4	26-04-01	Minor amendments	PF	MR
P3	26-03-26	Preliminary	PF	MR
P2	26-03-12	Preliminary	PF	MR
P1	26-03-06	Preliminary	PF	MR

IMC | LMA | 04 | XX | DR | A

7301 | P5

[BuildingModel]

GA_Elevations_Proposed

Multi-Storey Car Park
Wrexham Industrial Estate

Status: S1

Project Number: 2525

LOVELOCK MITCHELL ARCHITECTS
3 Stanley Street Chester CH1 2LS
01244 404321
www.lovelockmitchell.com