

NORTH

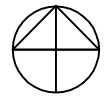

Ordnance Survey©
UKmapcentre.com

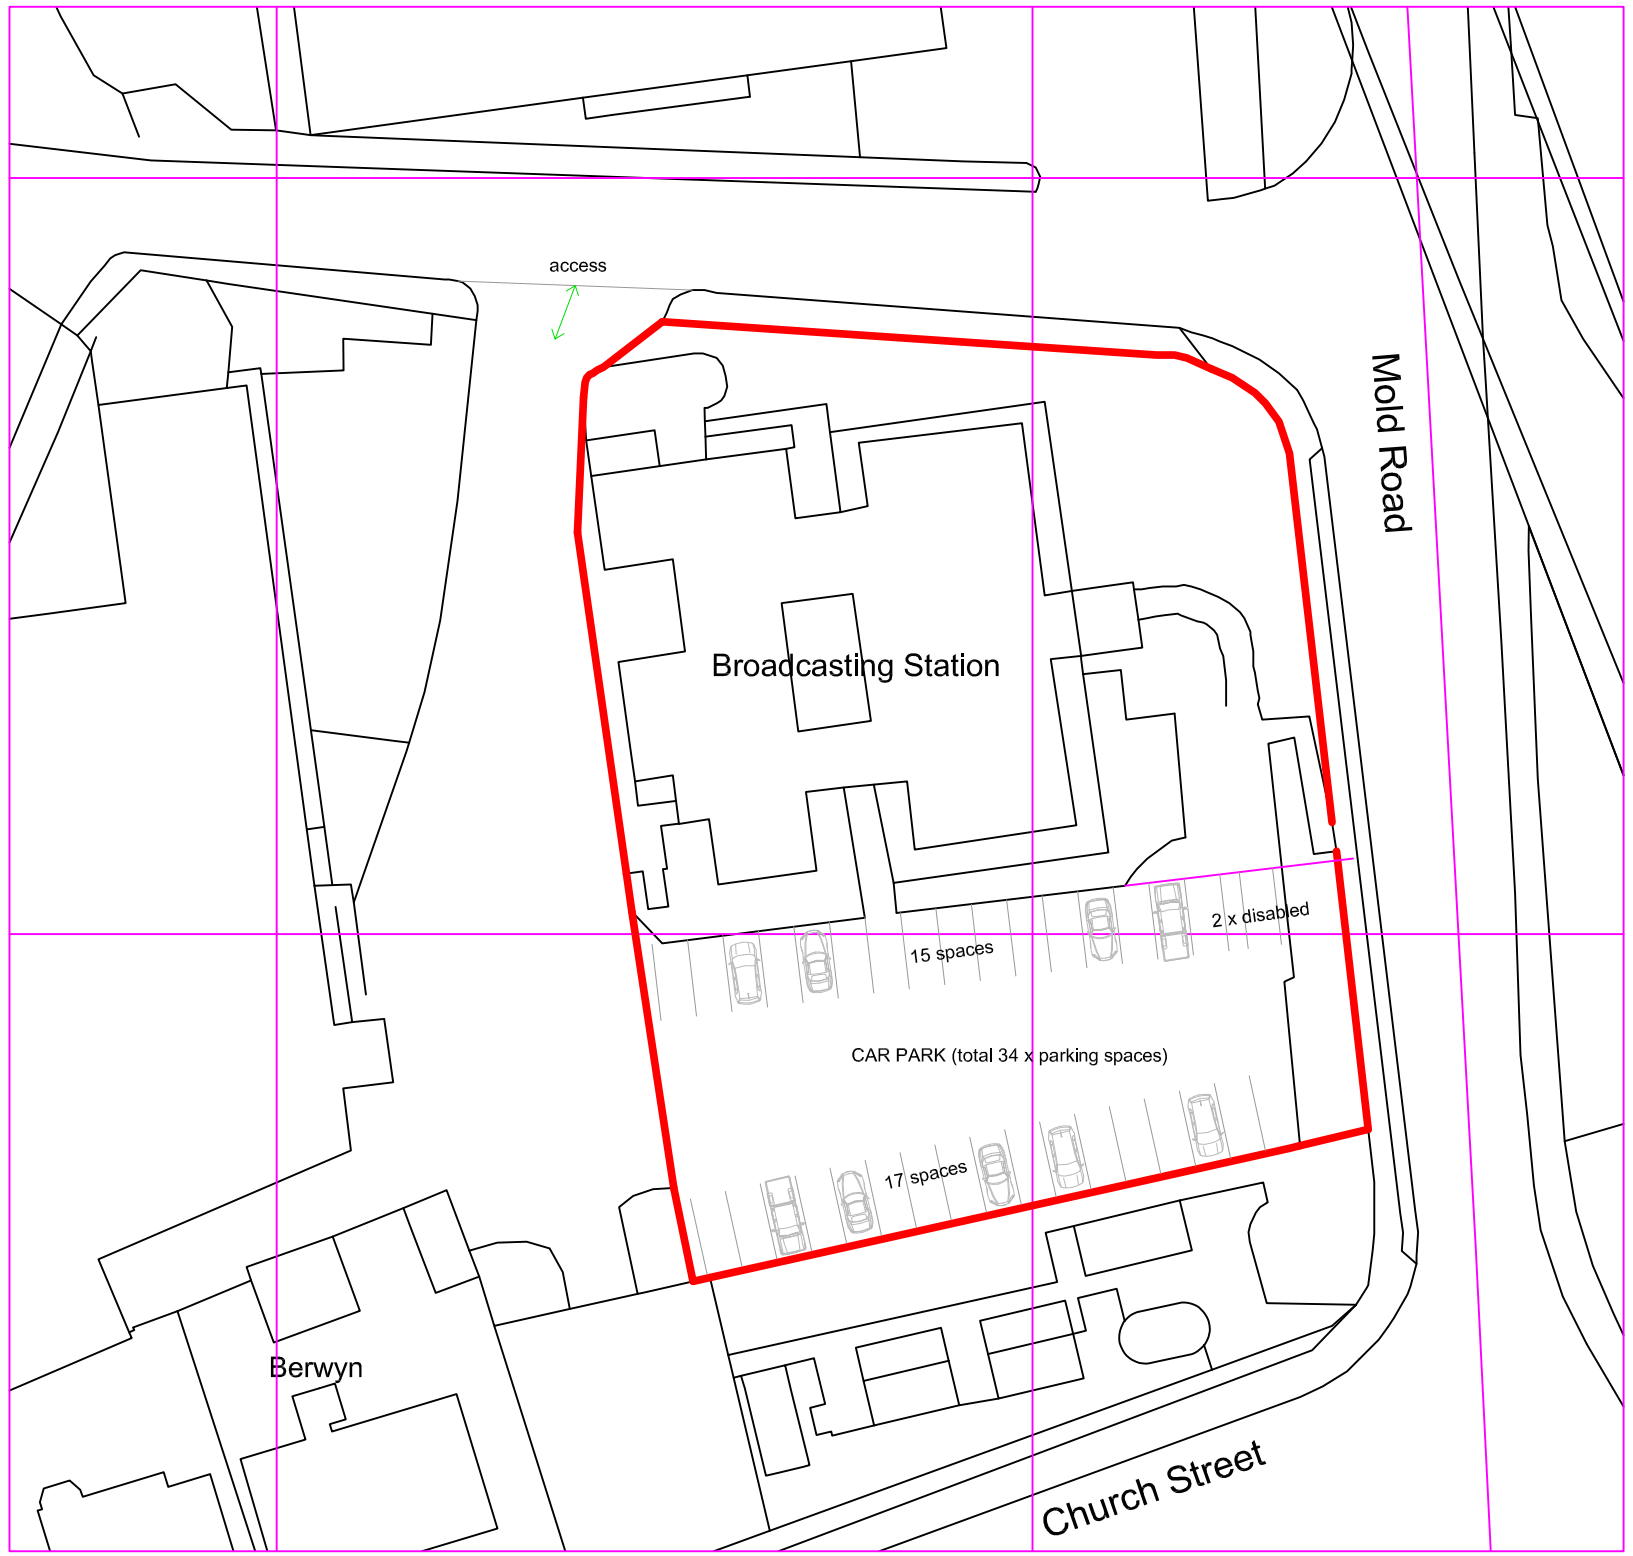

go2plan
Planning & Design
Tel: 07957 634478 email: jon@go2plan.co.uk

EXISTING SITE PLAN
FORMER LOCAL RADIO STATION STUDIOS
MOLD ROAD
GWERSYLLT
WREXHAM
LL11 4AF

0 10m 20m 30m 40m

Scale bar in metres

Dwg No.	**MRW 006**
Scale:	**1: 500 @ A3**
date:	**17.07.26**
drawn:	**jon evans**