
Drawing designs are copyright of Modulek and should not be provided to 3rd parties without written consent.
Any queries please contact Modulek.

Fire extinguishers to be placed at all main building exits and at site office near entrance. Site safety board to all gates and shared site access signs to modulek site from road

ACCESS FROM NORTH ON MINORCA ROAD.
LARGER VEHICLES TO CONFIRM ROUTE TO SITE PRIOR TO ATTENDED.

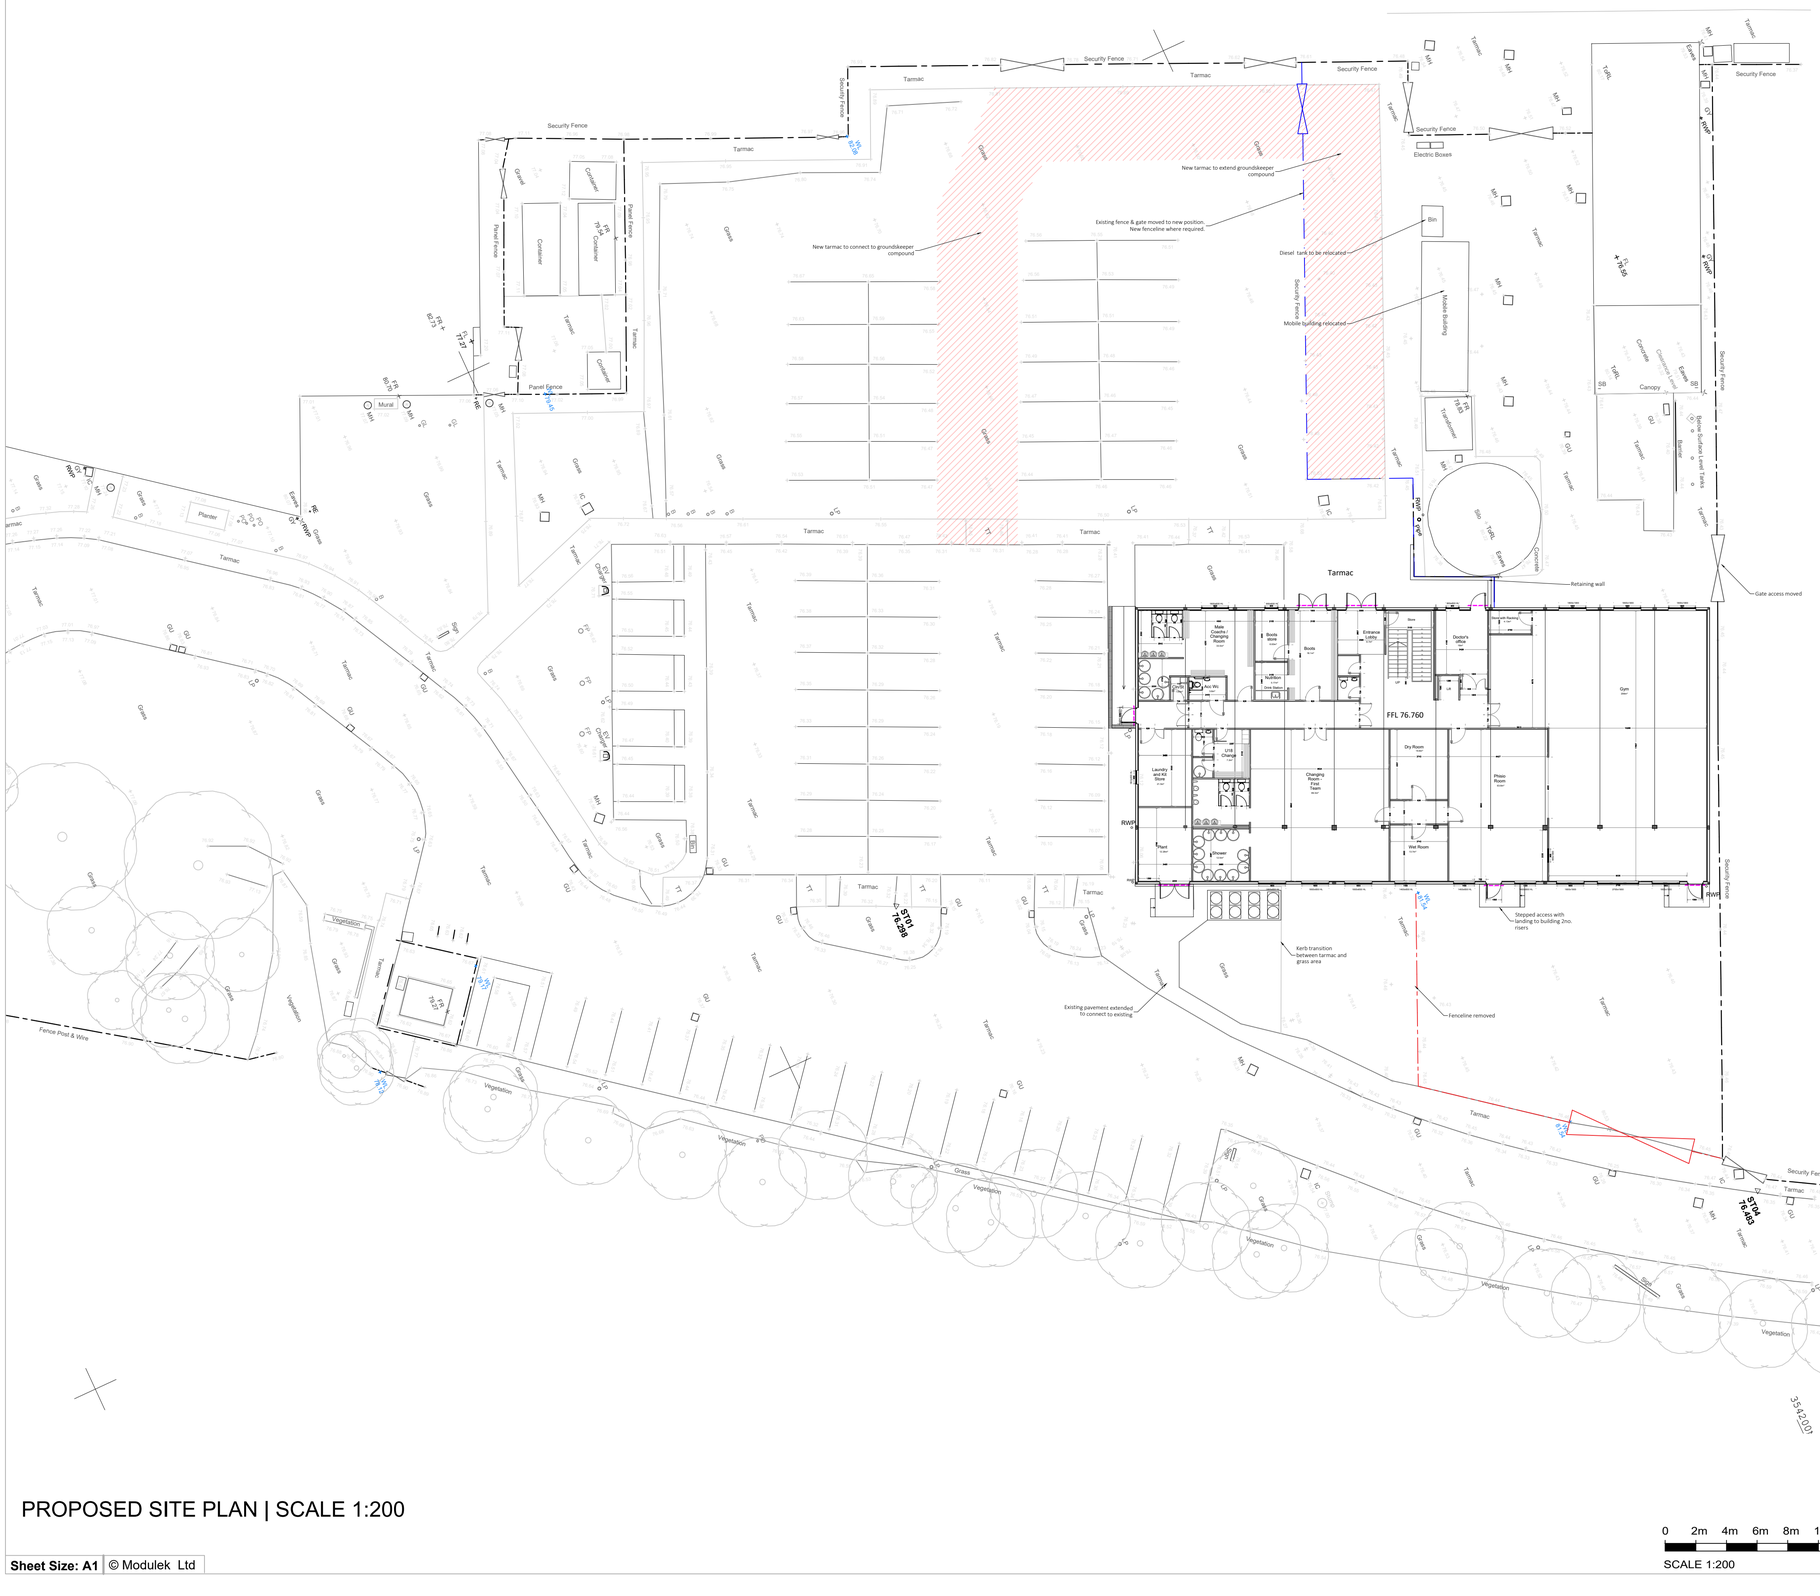

PROPOSED SITE PLAN | SCALE 1:200

SCALE 1:200

Rev	Description	By	Chk	Date
P06	External works	DH	BP	21/07/26
P05	Pavement amendment	DH	BP	02/06/26
P04	Tarmac access	DH	BP	27/04/26
P03	FAW fence line moved	DH	BP	27/04/26
P02	External steps update	DH	BP	10/04/26
P01	Initial issue	DH	BP	20/03/26

SCAN ME FOR EXAMPLES

Modulek House, 19 Bessemer Close, Eblake Industrial Estate, Verwood, Dorset, BH31 6AZ

Tel 01202 813 121 **Fax** 08700 110 153

Email sales@modulek.co.uk

Client
3287 Wrexham FC

Project Title
Proposed Training facility

Drawing Title
Proposed Site Plan

Drawn by	Checked by	Date
DH	BP	20.03.26

Project number	Scale
3287	1:200

Drawing No	Revision
3287-MDK-XX-XX-DR-Y-02	P06

Sheet Size: A1 © Modulek Ltd