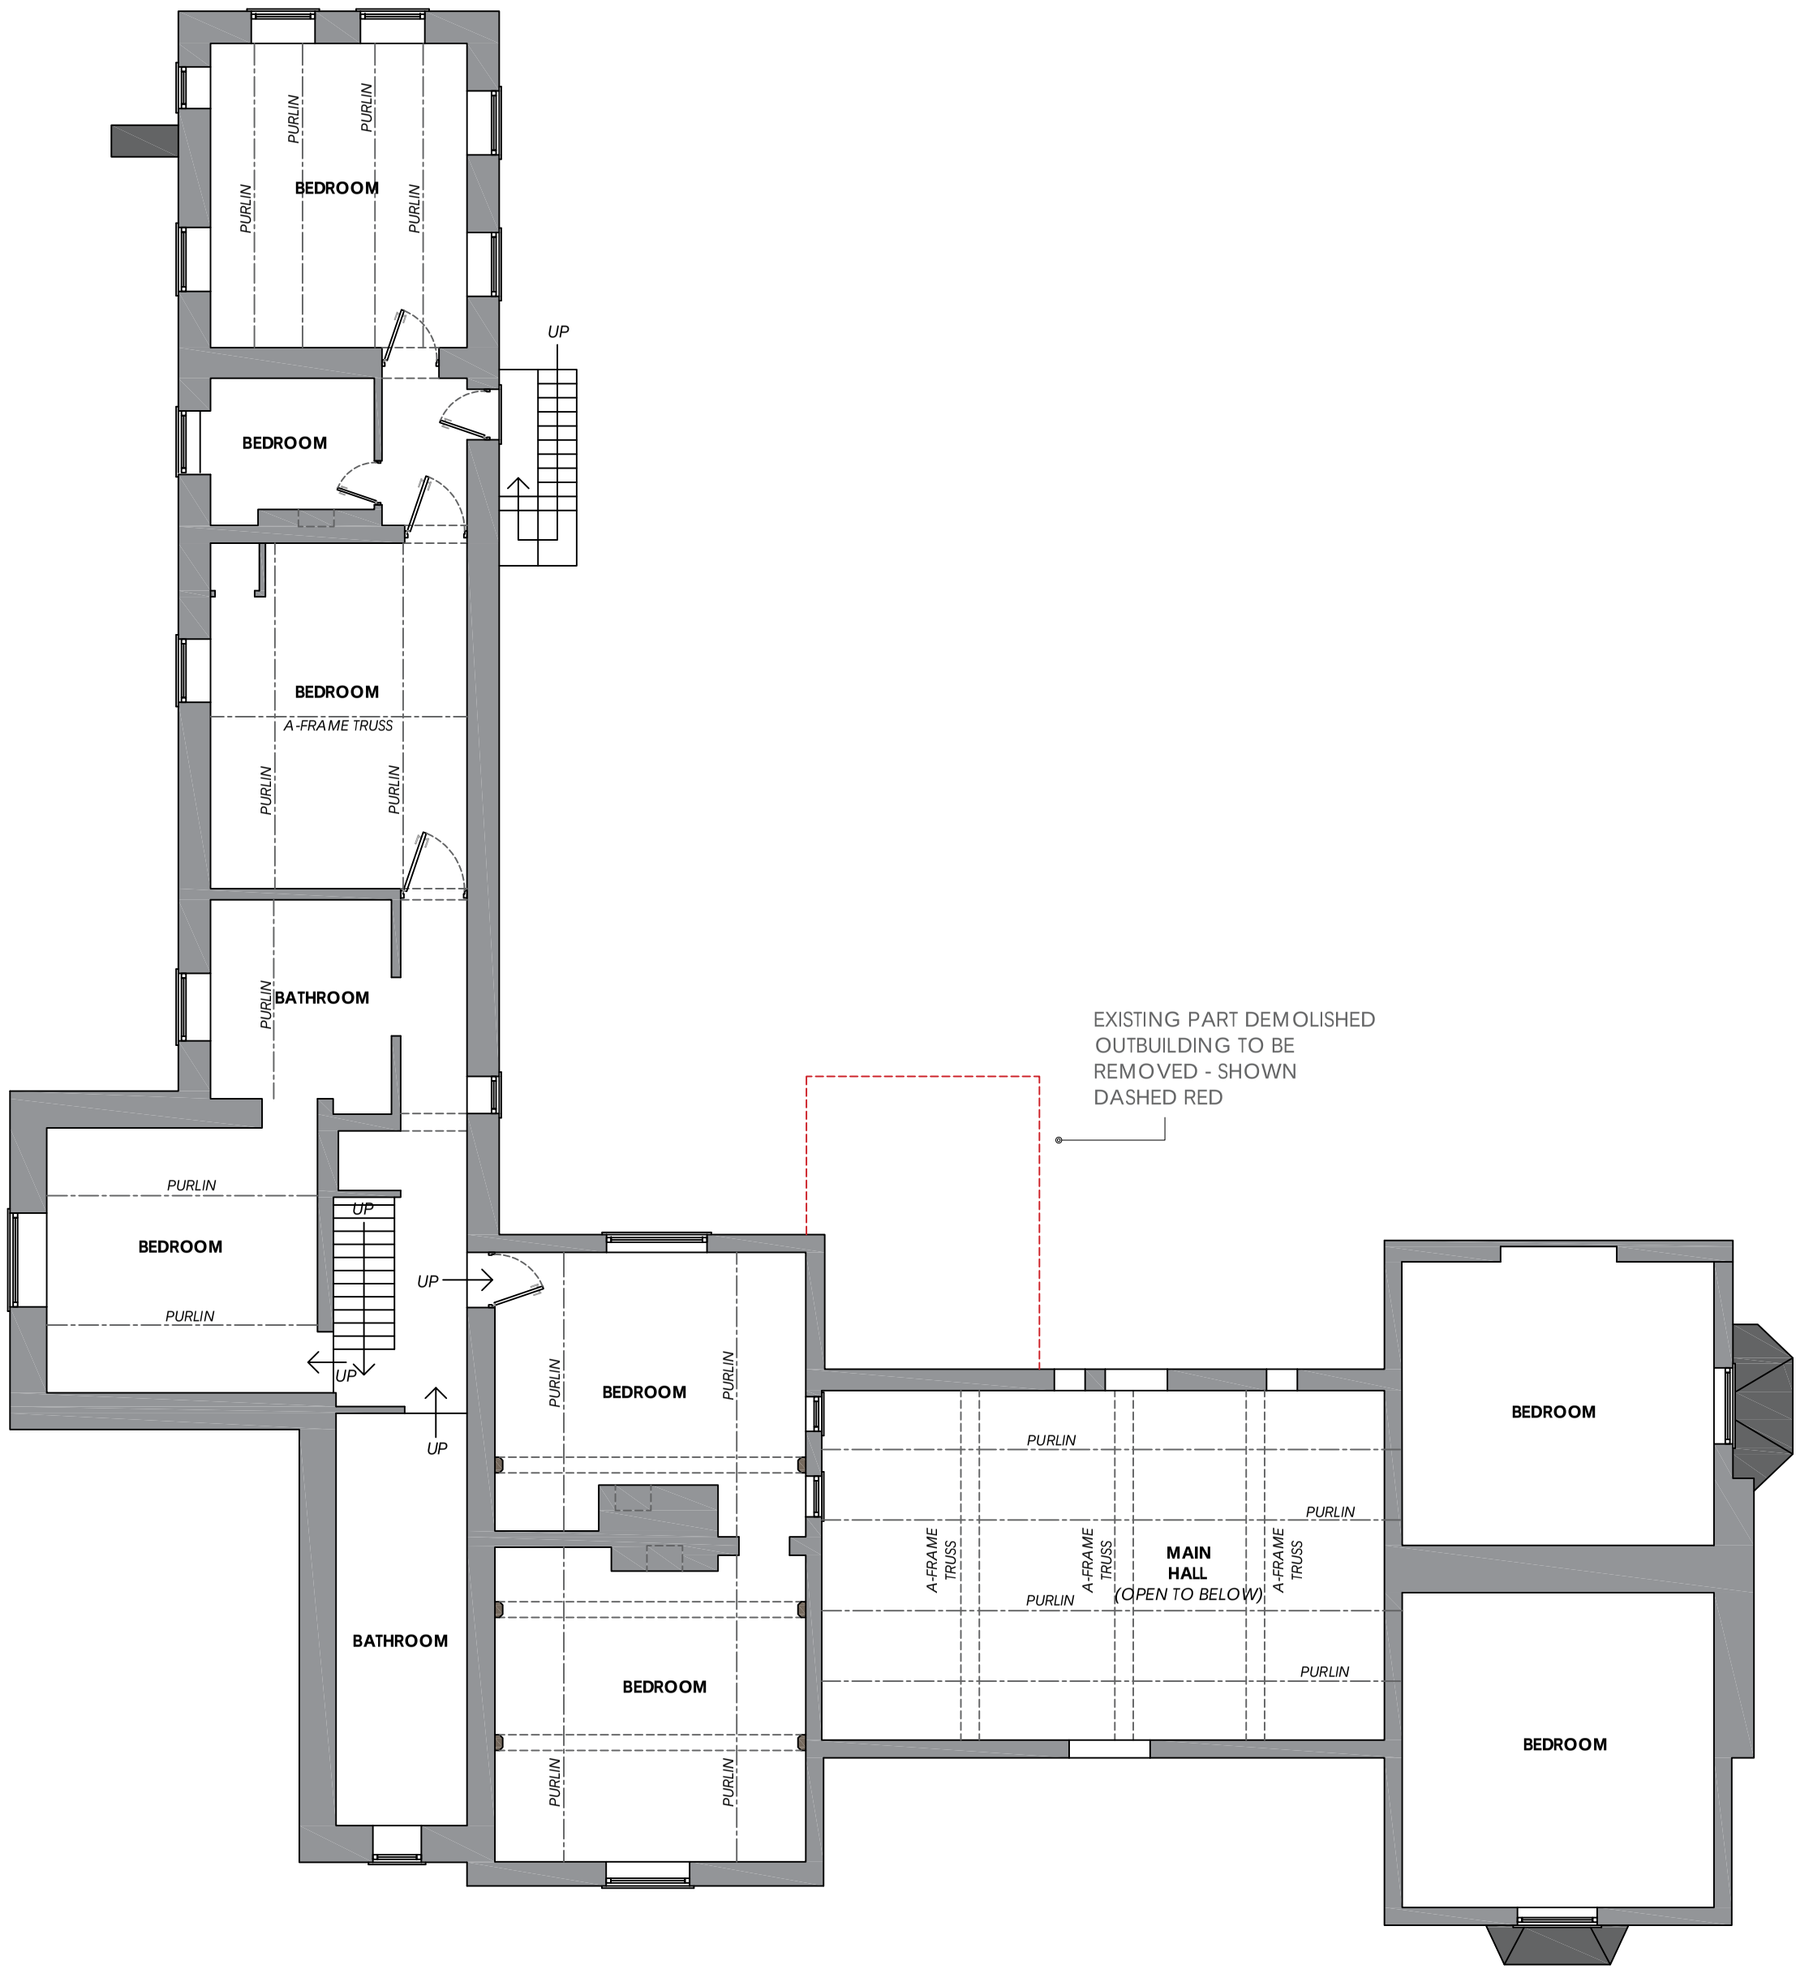


PROPOSED FIRST FLOOR PLAN

N

TŶ ARCHITECTURE

Project	PROPOSED ALTERATIONS - **PLANNING DRAWINGS**
Address	PLAS NEWYDD, PONT ADAM, RUABON, WREXHAM, LL14 6DU
Client	Mr DARREN MONAHAN
Scale	Scale 1:100 @A2
Drawing:-	Ty/1817/PL02