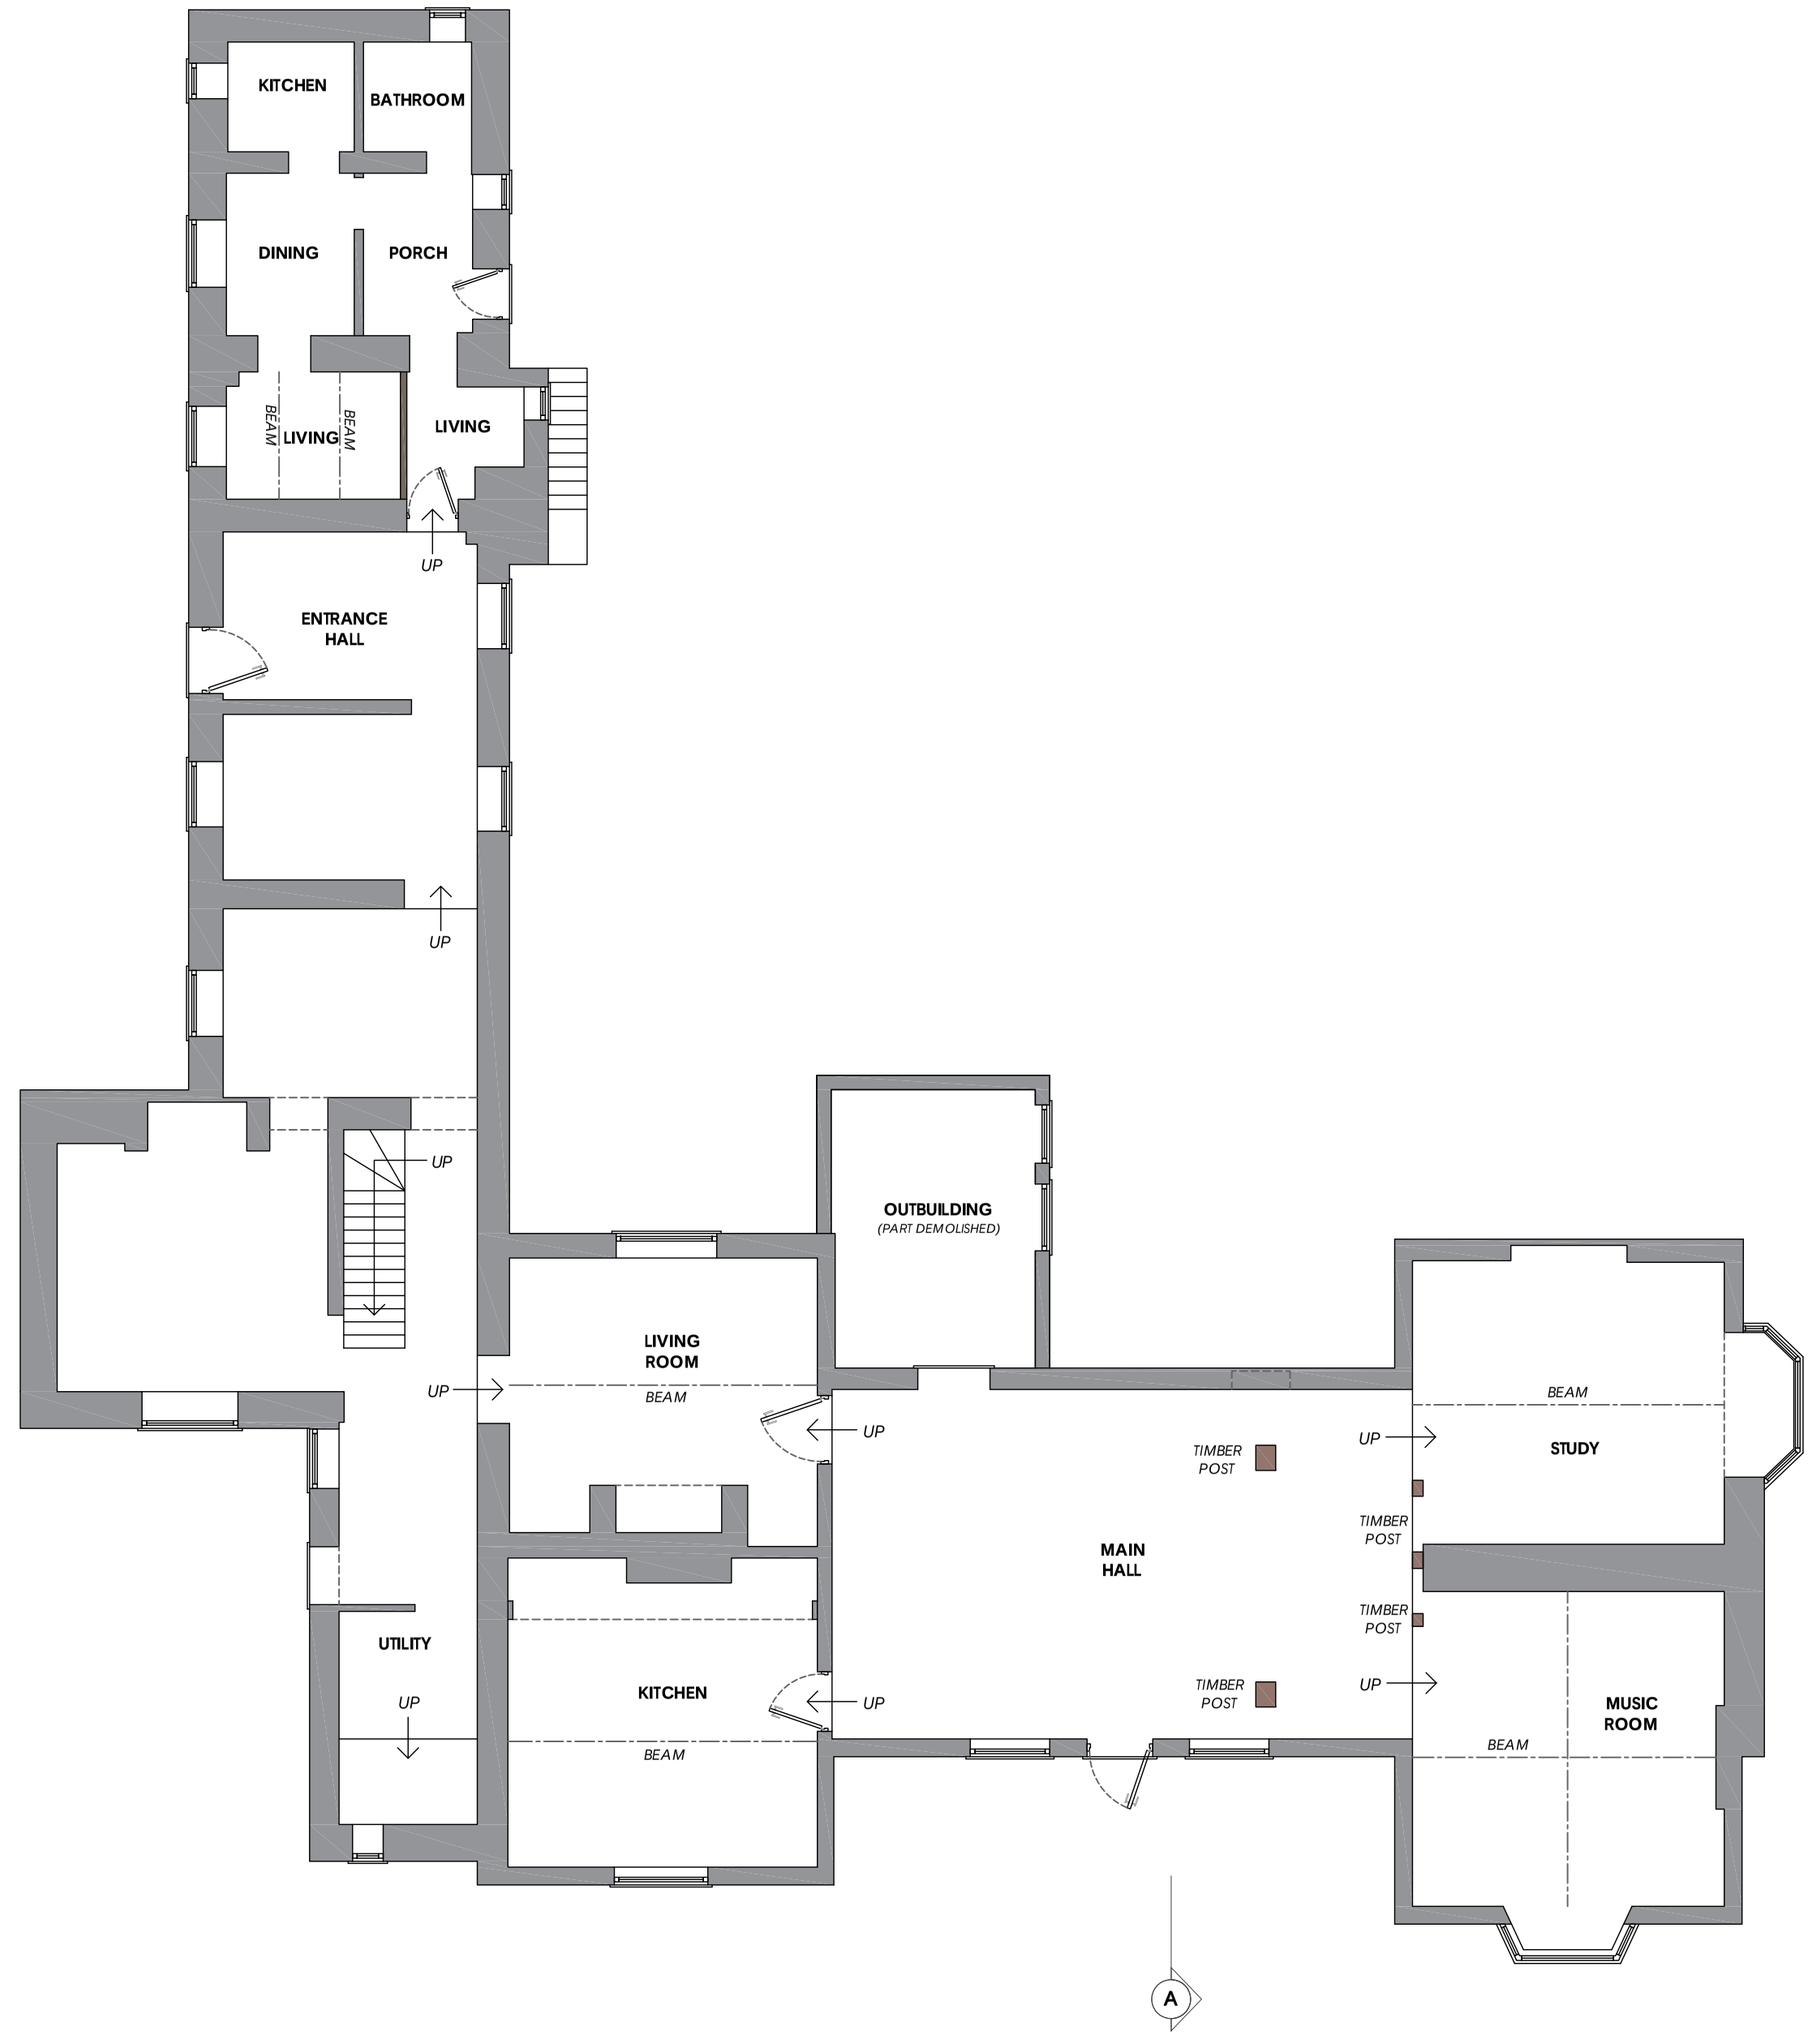


EXISTING GROUND FLOOR PLAN

N

TY ARCHITECTURE

Project	PROPOSED ALTERATIONS - **EXISTING DRAWINGS**
Address	PLAS NEWYDD, PONT ADAM, RUABON, WREXHAM, LL14 6DU
Client	Mr DARREN MONAHAN
Scale	Scale 1:100 @A2
Drawing:-	Ty/1817/SU01B

Ty Architecture
@tyarchitecture19
info@tyarchitecture.co.uk
154 Clwyd Street
Ruthin
Denbighshire
LL15 1HP
www.tyarchitecture.co.uk
01824 702 444