




South Elevation
1:100

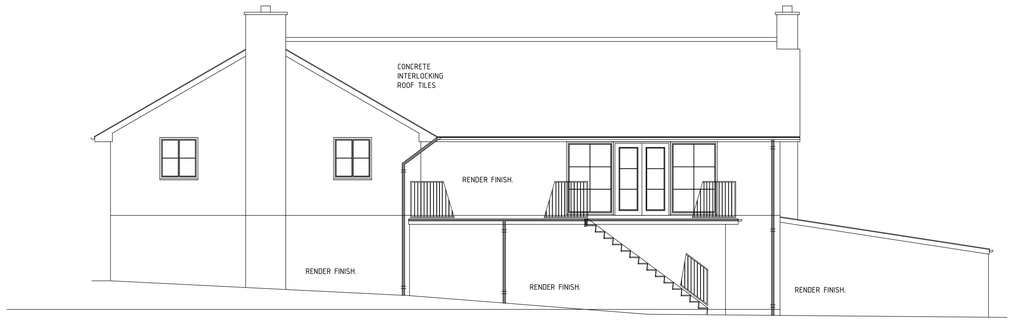


East Elevation
1:100

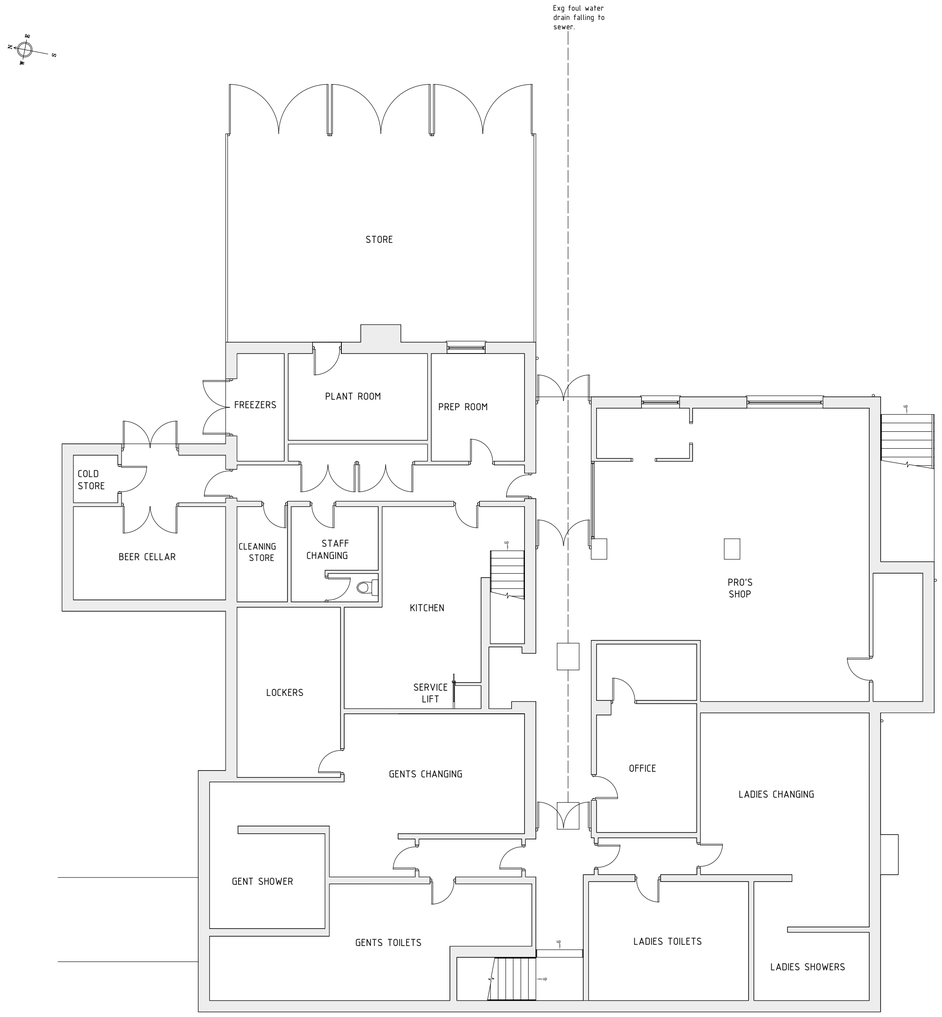

Ground Floor
1:100

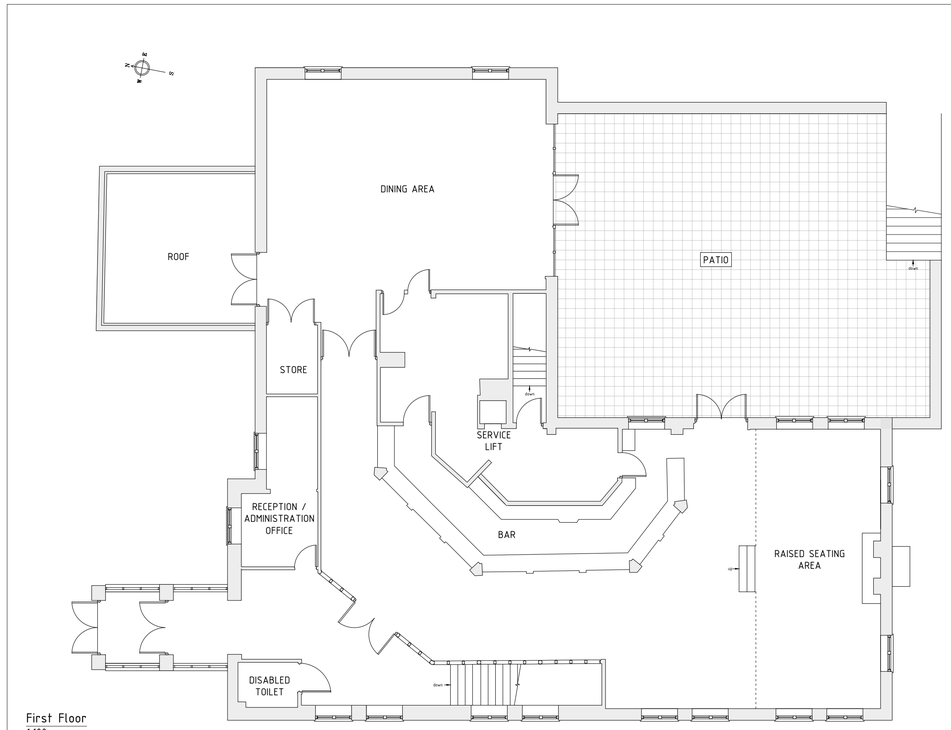

First Floor
1:100

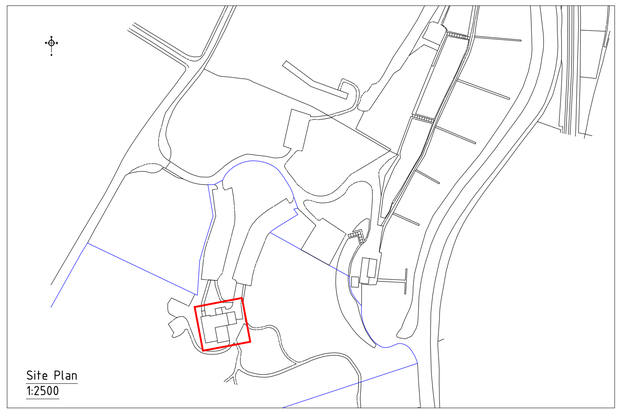

Site Plan
1:2500

Index	Modification	Date	Name

Status

Xylo Technologies AG
Rüthofstrasse 1
CH-9052 Niederteufen
Schweiz

Technology

Kronospan Ltd
Maesgwyn Farm
LL14 5NT Chirk, Wrexham
United Kingdom

	Date	Name
Project leader		
Drawn	13.08.2020	A.Hilditch
Checked		

Size: A1 | Scale: 1:100 1:2500 | origin | Norm: ISO

Project number | Project name

Description
The Boathouse Chirk Marina
Floor Plans and Elevations

Drawing number: 7000_628 | Index | Sheet/Number: 1/1

Sub Category | Division | Process | Subprocess

Confidentiality
This drawing is the property of Kronospan Technical AG.
Unauthorised distribution or utilization without prior
written consent of Kronospan Technical AG is forbidden.