



Basement

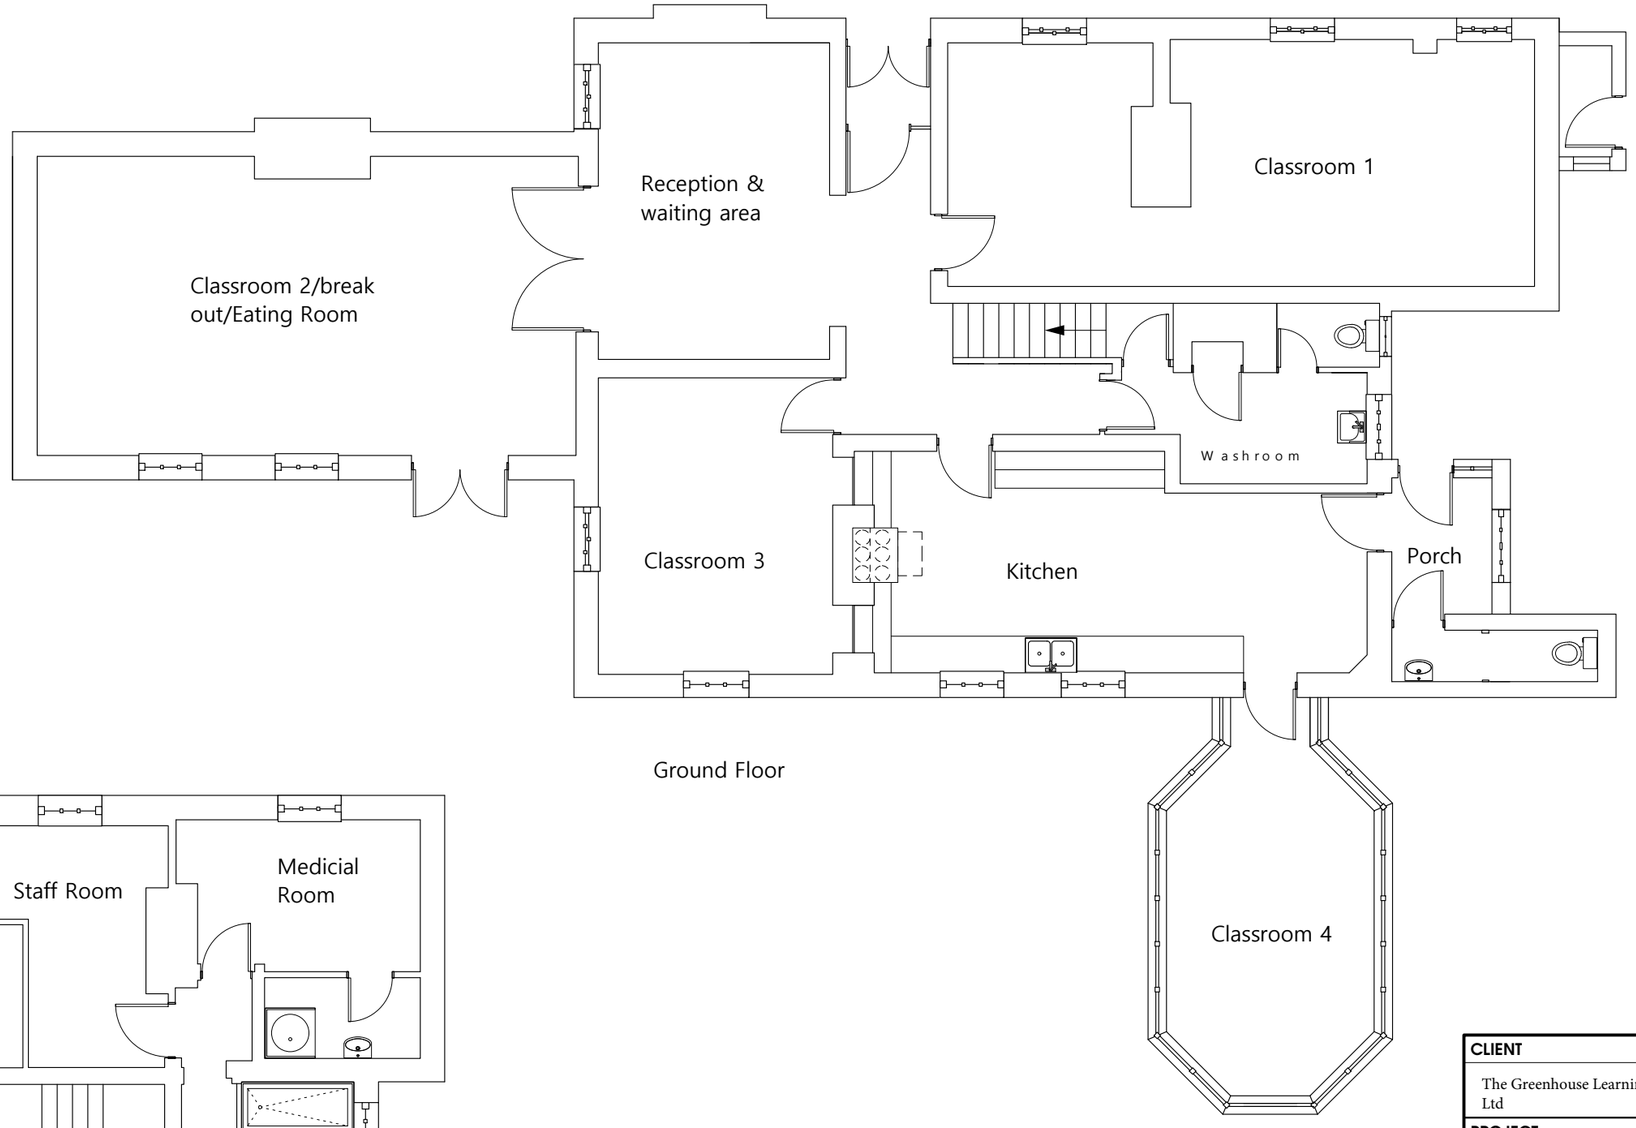

Ground Floor

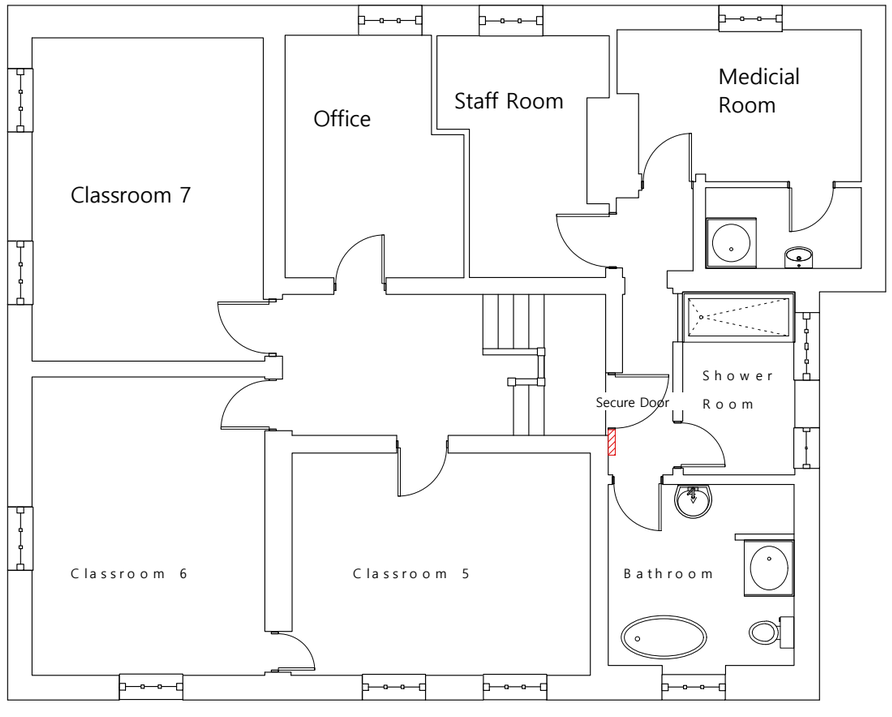

First Floor

0m 2m 1m 3m

CLIENT		
The Greenhouse Learning & Development Ltd		
PROJECT		
Cumbers House, Gredington, Hanmer, SY13 3DH		
DRAWING TITLE		**SCALE**
Proposed Floor Plan		1:100 @A3
DRAWING NO.	**DATE**	**REVISION**
26-617-100	02.06.26	-

COCKWILL & CO
25 Sunny Road, Southport, PR9 7LU
Tel: 07812 15075
Email: chris.cockwill@cockwill.co.uk