



1 Location Plan 1:1250



2 Block Plan 1:500

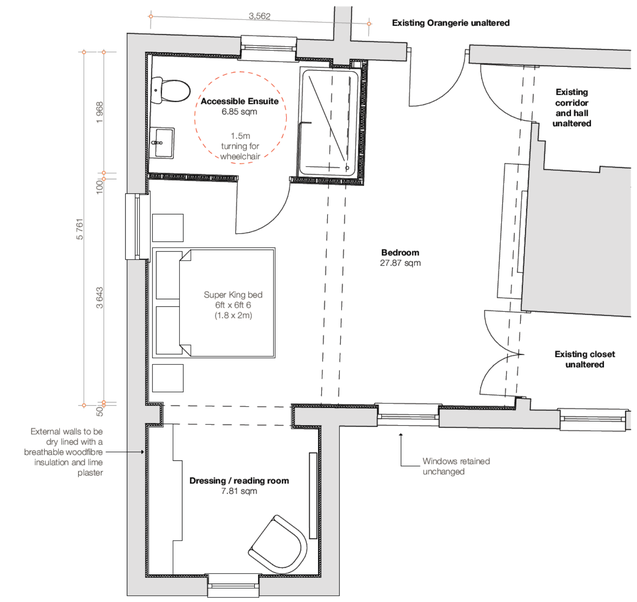

3 Ground Floor Plan - Proposed 1:50

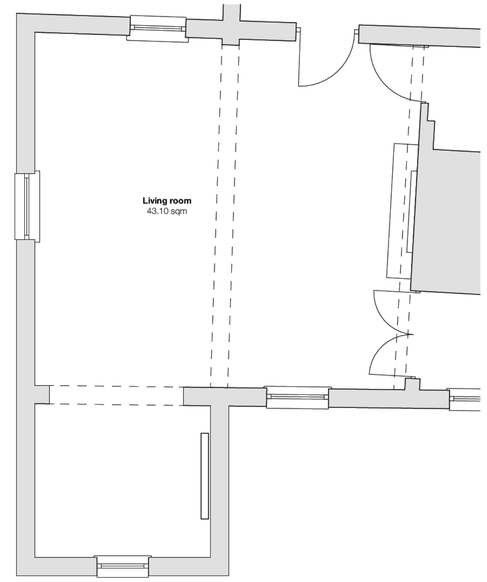

4 Ground Floor Plan - Existing 1:50



Existing living room showing location of proposed accessible ensuite bathroom



Existing living room fireplace wall to remain unaltered



Existing living room south wall to be internally insulated



Exterior of the living room and orangerie

General Notes

1. The design on this drawing is copyright and remains the property of the Architects.
2. All work to be carried out strictly in accordance with the relevant Building Regulations and British Standards.
3. Figured dimensions to be taken in preference to scaling drawings.
4. All relevant details, levels, dimensions to be checked on site before commencement of work.
5. All drawings are to be checked by the main contractor and any discrepancies on the drawings or between the drawings are to be referred to the Architect.

Rev. ID	Ch. ID	Change Name	Date	Modified by
01	Ch 01	Issued for LBC / Planning permission	17/07/2026	

FLINT ARCHITECTURE
flintarchitecture.com
info@flintarchitecture.com
+44 7388 199 878

PROJECT
Old Hall
Penley Old Hall Overton Road Penley Wrexham LL13 0LS

PRINT SIZE: A1
PROJECT No. 2605

TITLE :
Planning Application
Proposed and Existing Drawings

SCALE: 1:1250, 1:500, 1:50,
ISSUE DATE : 17/07/2026

DRAWING NO. **PL.1**
REVISION No. : 01