

PROPOSED FIRST FLOOR EXTENSION TOGETHER WITH EXTENSIONS TO THE INTEGRAL GARAGE AND FRONT PORCH TO 32, WOODRIDGE AVENUE, MARFORD, WREXHAM LL12 8SU

Dated July 2026	Dwg No.1067/3
Scales - 1 : 100 @ A3	Revisions A.


Rev A - Gable window added to elevation ensure consistency with first floor plan. Obscure glazing to be used.

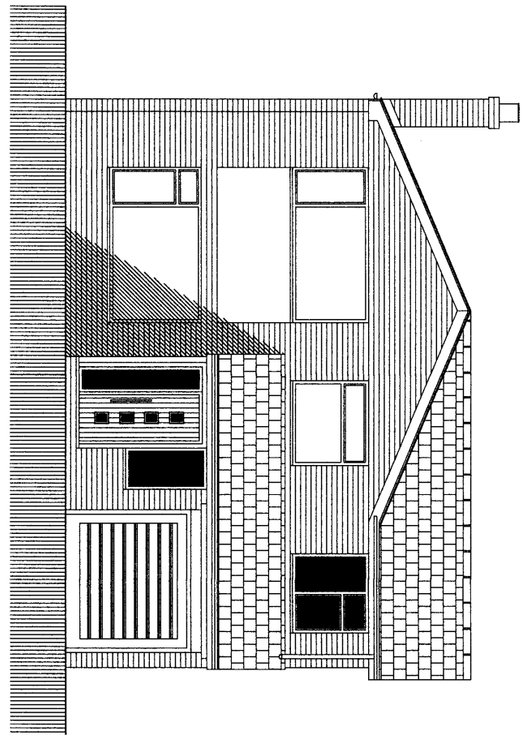


PROPOSED FRONT ELEVATION

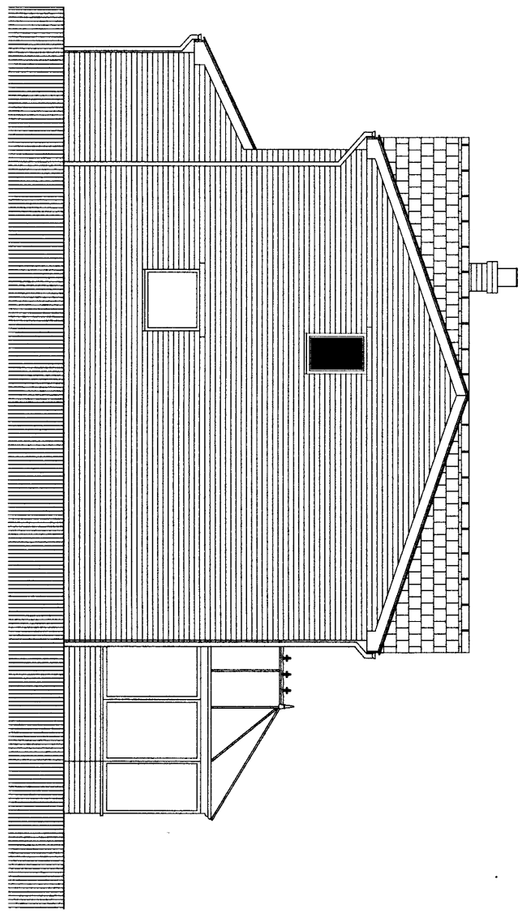

PROPOSED SIDE (SOUTH EAST) ELEVATION

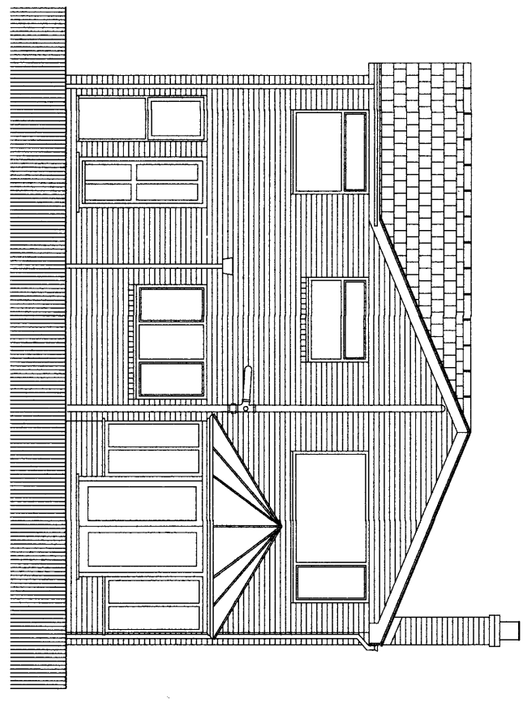

PROPOSED REAR ELEVATION

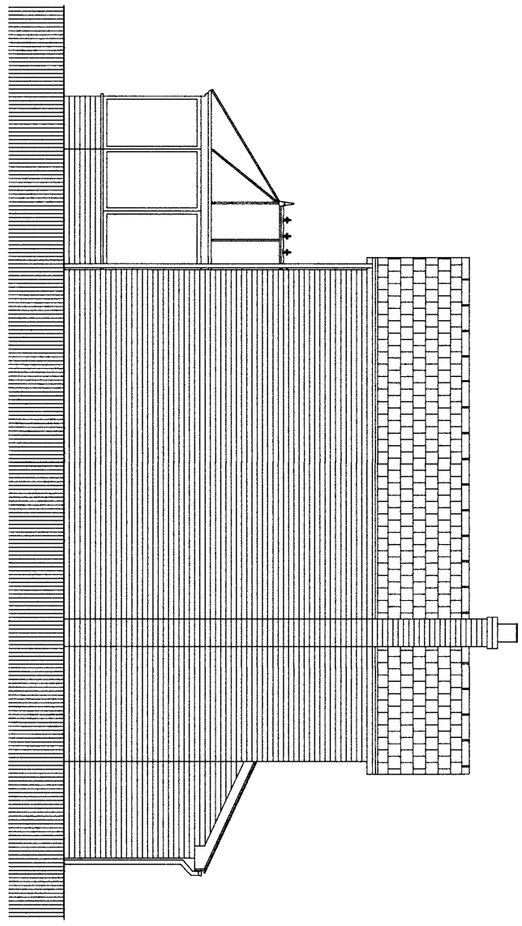

PROPOSED SIDE (NORTH WEST) ELEVATION

Scale 1:100 at A3

PROPOSED