
NO.	NOTES
1	All dimensions in millimetres unless otherwise stated.
2	Do not scale off drawing. All dimensions to be checked on site by contractor.
3	Drawings to be used for purposes of Planning Application only.
4	These are not Construction Drawings.
5	The contractor is to set out, check and co-ordinate all dimensions on site during the course of works

Existing Walls

Proposed Walls

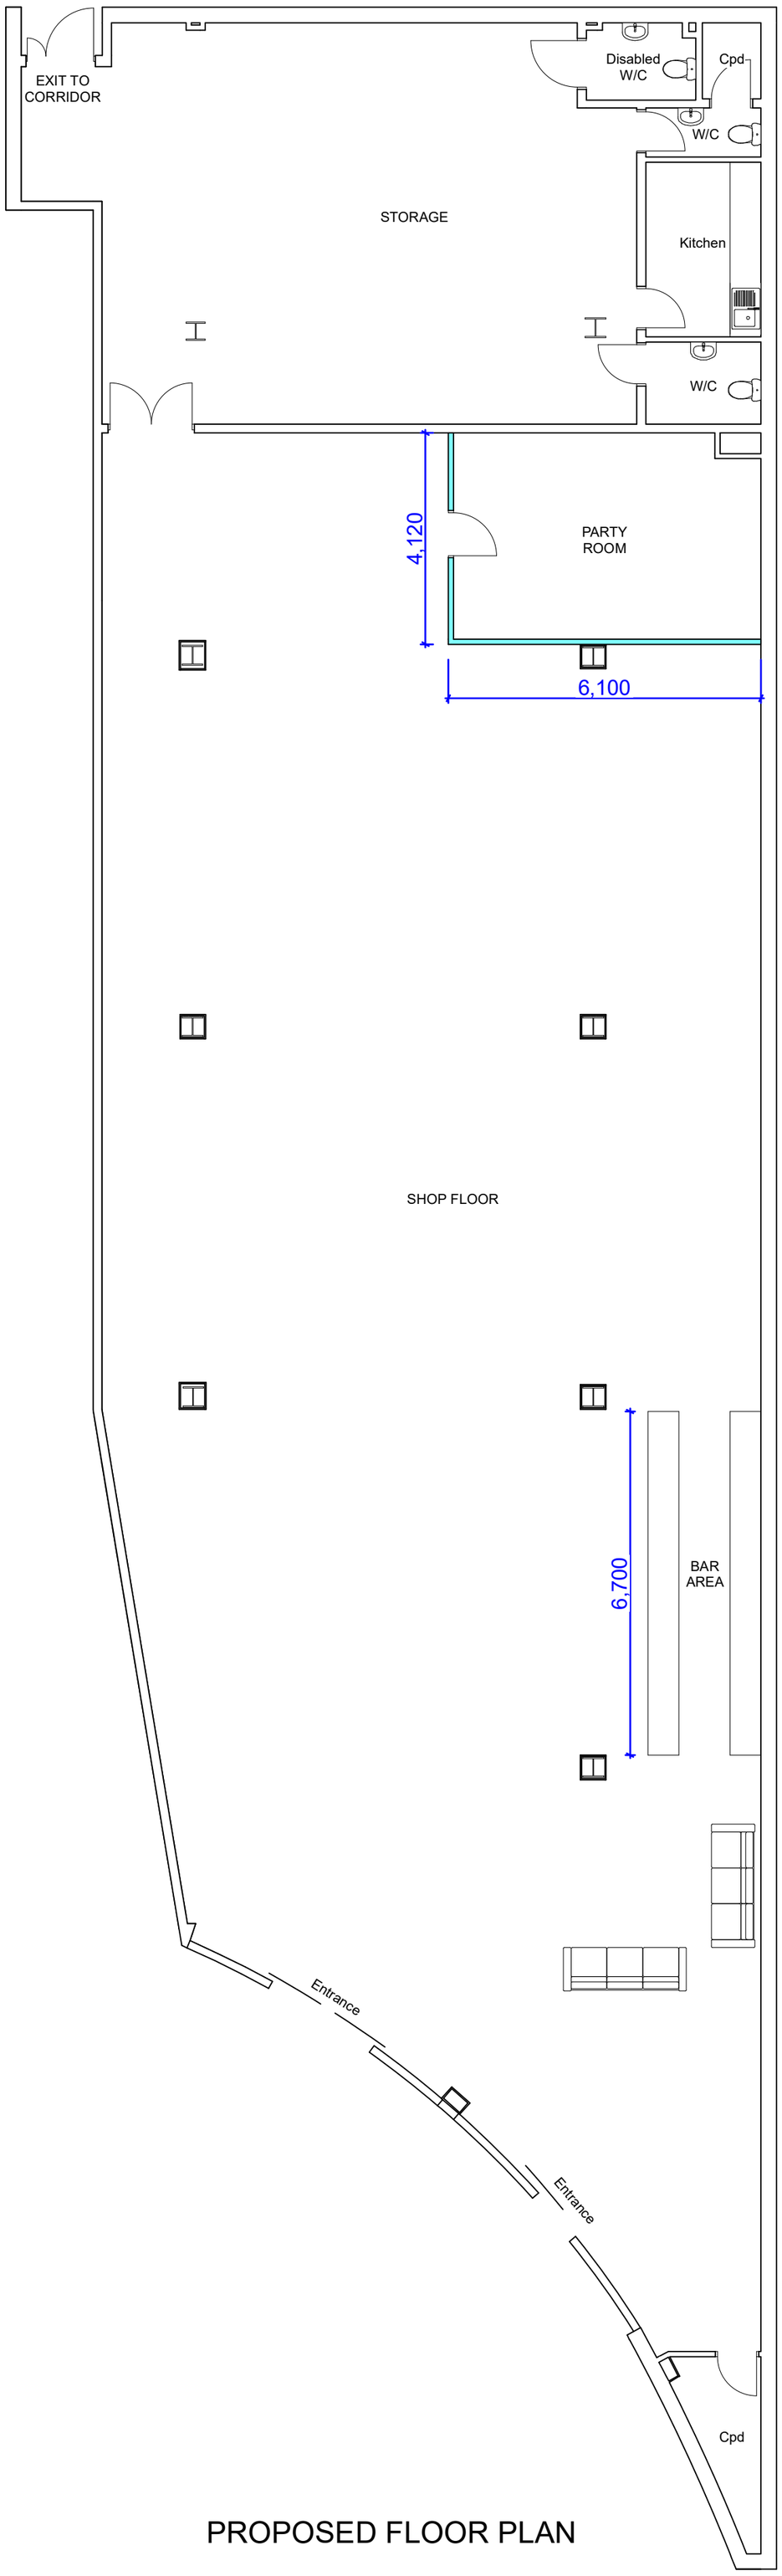

PROPOSED FLOOR PLAN

N

0 1m 2m 3m 4m 5m

SCALE 1:100

DRAFT

SHEET:	A-2
SCALE:	1:100
DATE:	July 2026

Atrium Planning Consultants

MOBILE: 07505 210 952

EMAIL: atriumplanning@icloud.com

PROJECT DESCRIPTION:

PROJECT: Change Of Use

SITE: Unit B5, Eagles Meadow Shopping Centre, Wrexham

CLIENT: Leyton Mileson

SHEET TITLE:

Proposed Floor Plan

REVISIONS:

Matt John
MSc Regeneration
BSc (Hons) City and Regional Planning
RTPI
Accredited Degrees

LABC Registered Partner Authority Scheme