
NOTE:
Read in conjunction with Construction notes, drawing number BDL 113 & 114 for information on Build Up and Specifications



Front Elevation

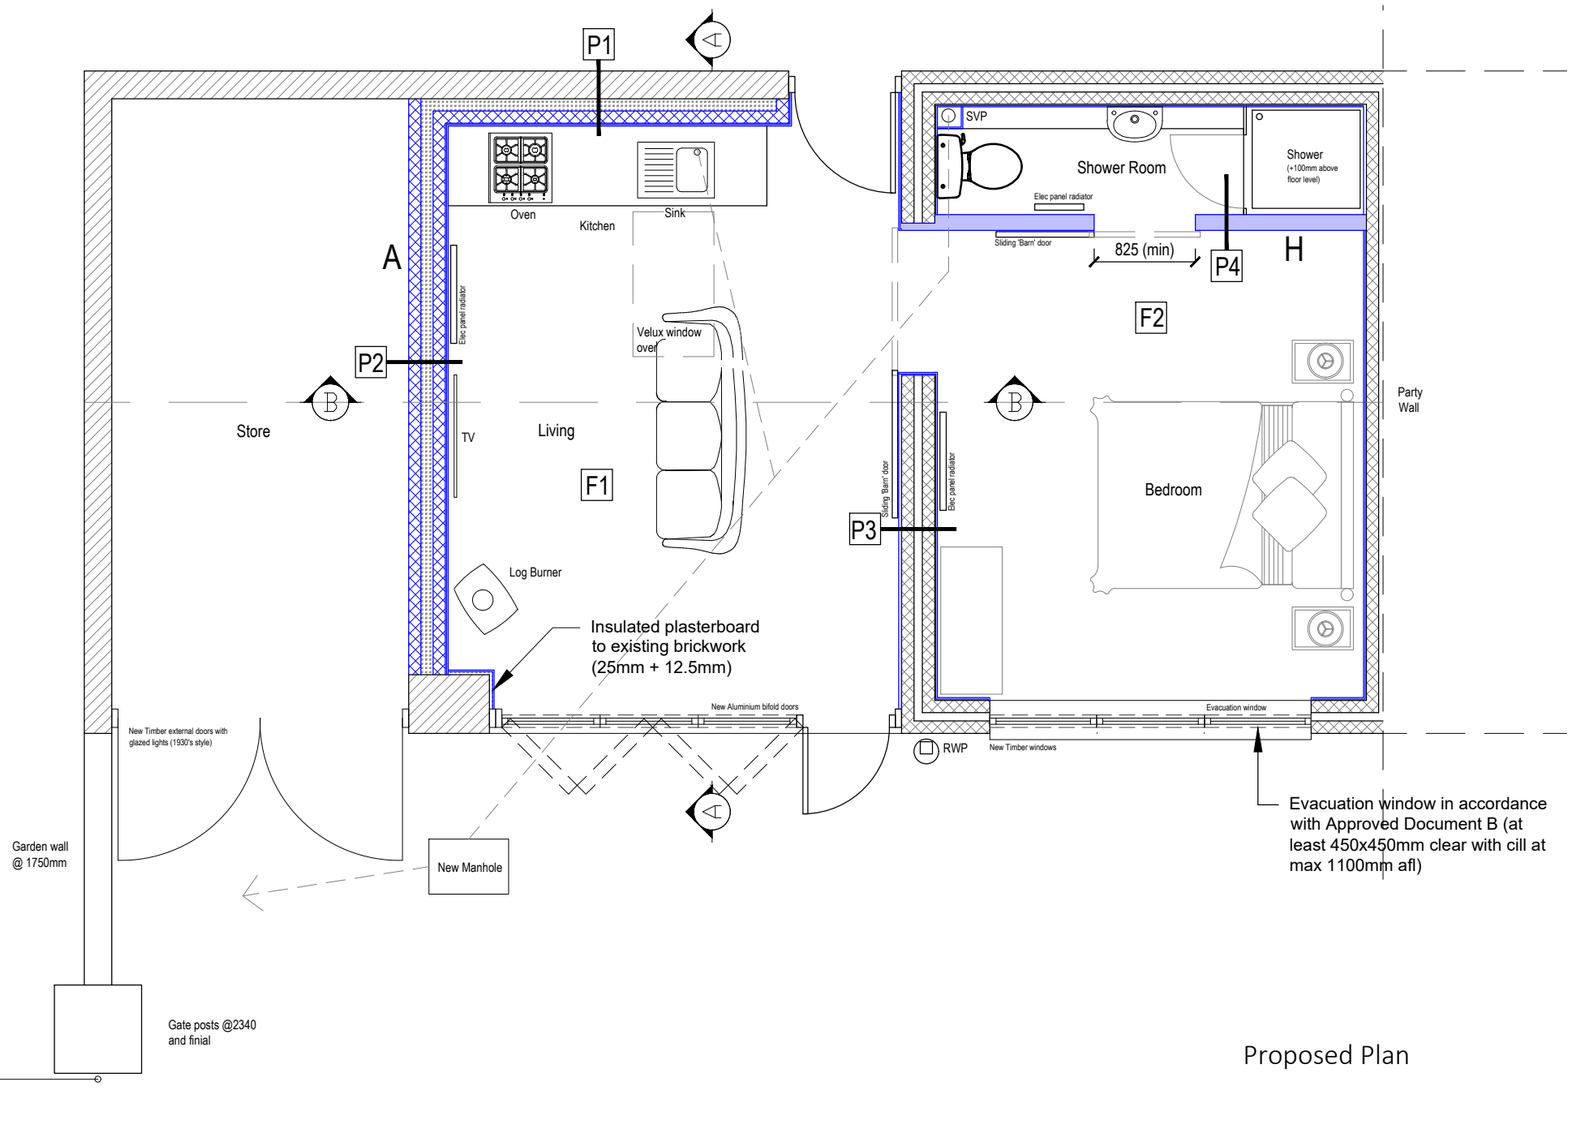

Proposed Plan

Revision:						
P1	First issue of drawing.					Prelim

Barron Design

Insole Court, Llandaff, Cardiff CF5 2LN | 4 Oak Drive, Marford, LL12 8XT
www.barrondesign.co.uk|CIAT Chartered Practice No. F2683

Project
Stoneleigh Hall, Rossett
Client

Drawing Title
Proposed Plan and Elevation

Drawn By:	Checked By:	Date:	Scale:
JB	CB	25.01.2024	1:50 @ A3

Job No.:	Drawing No.:	Revision:
P728	BDL 110	P1