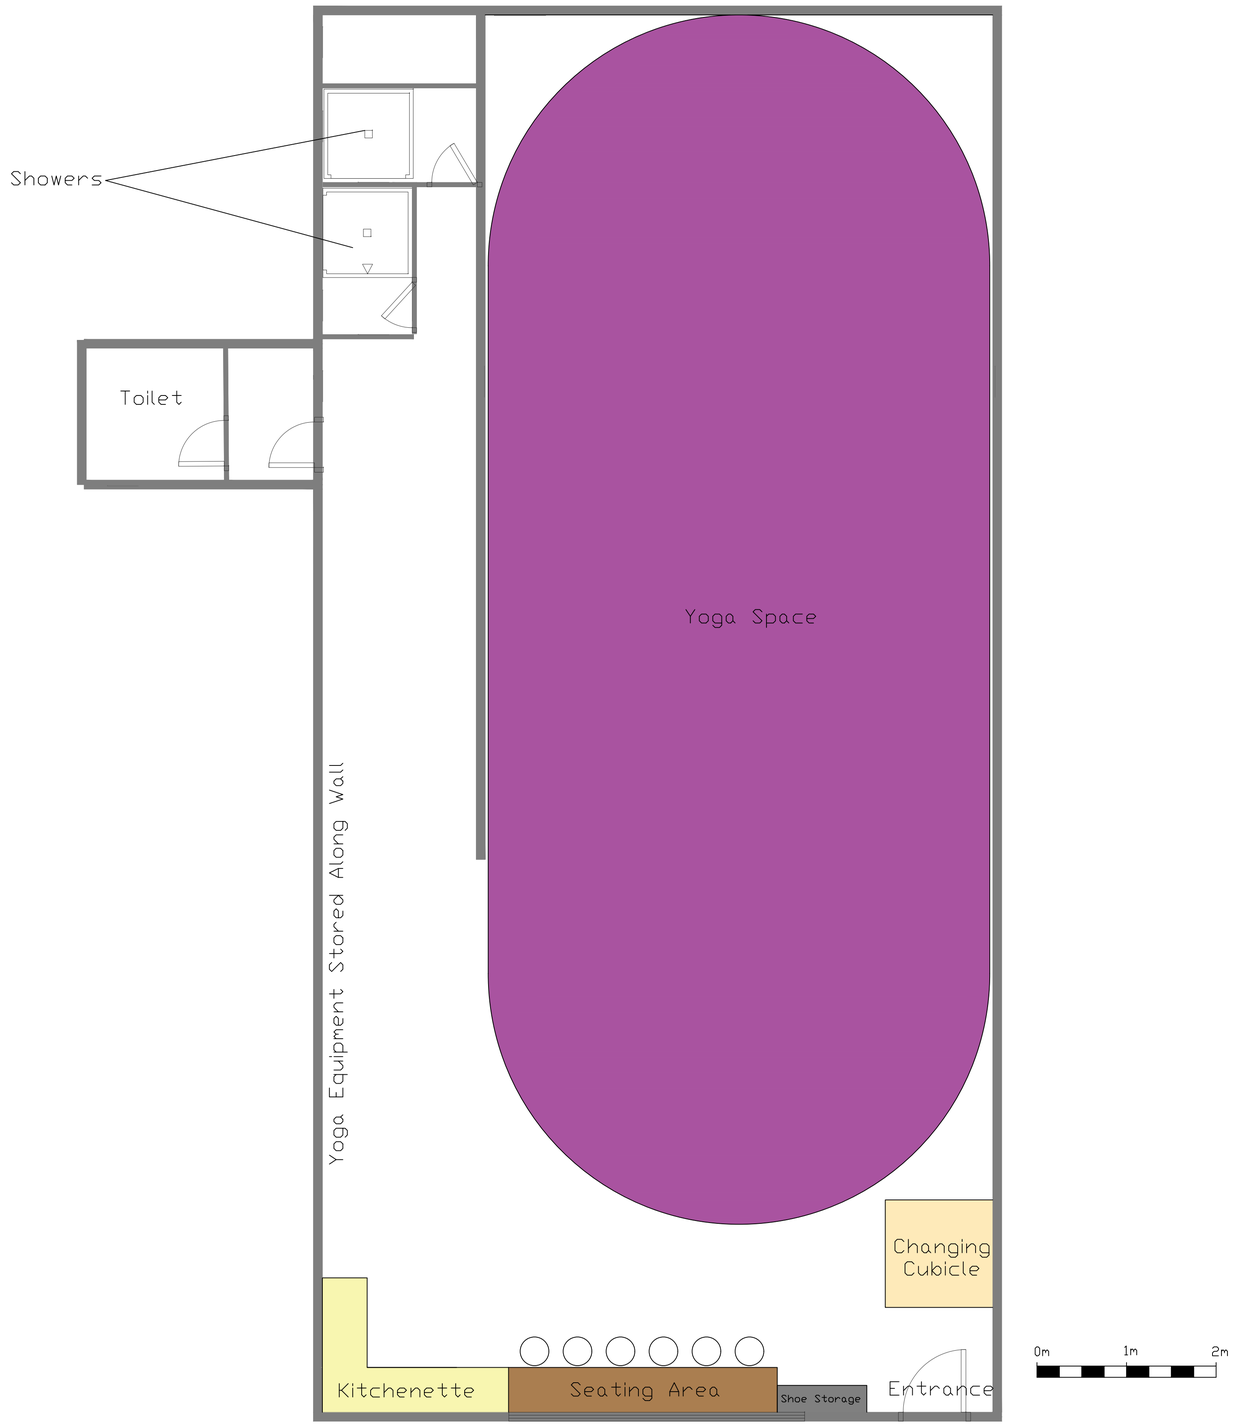


Hotpod Yoga Wrexham
Proposed Floor Plan
Scale 1:100

Unit N2 Bryn Business Centre,
Bryn Lane, Wrexham
Industrial Estate, Wrexham,
LL13 9UT