

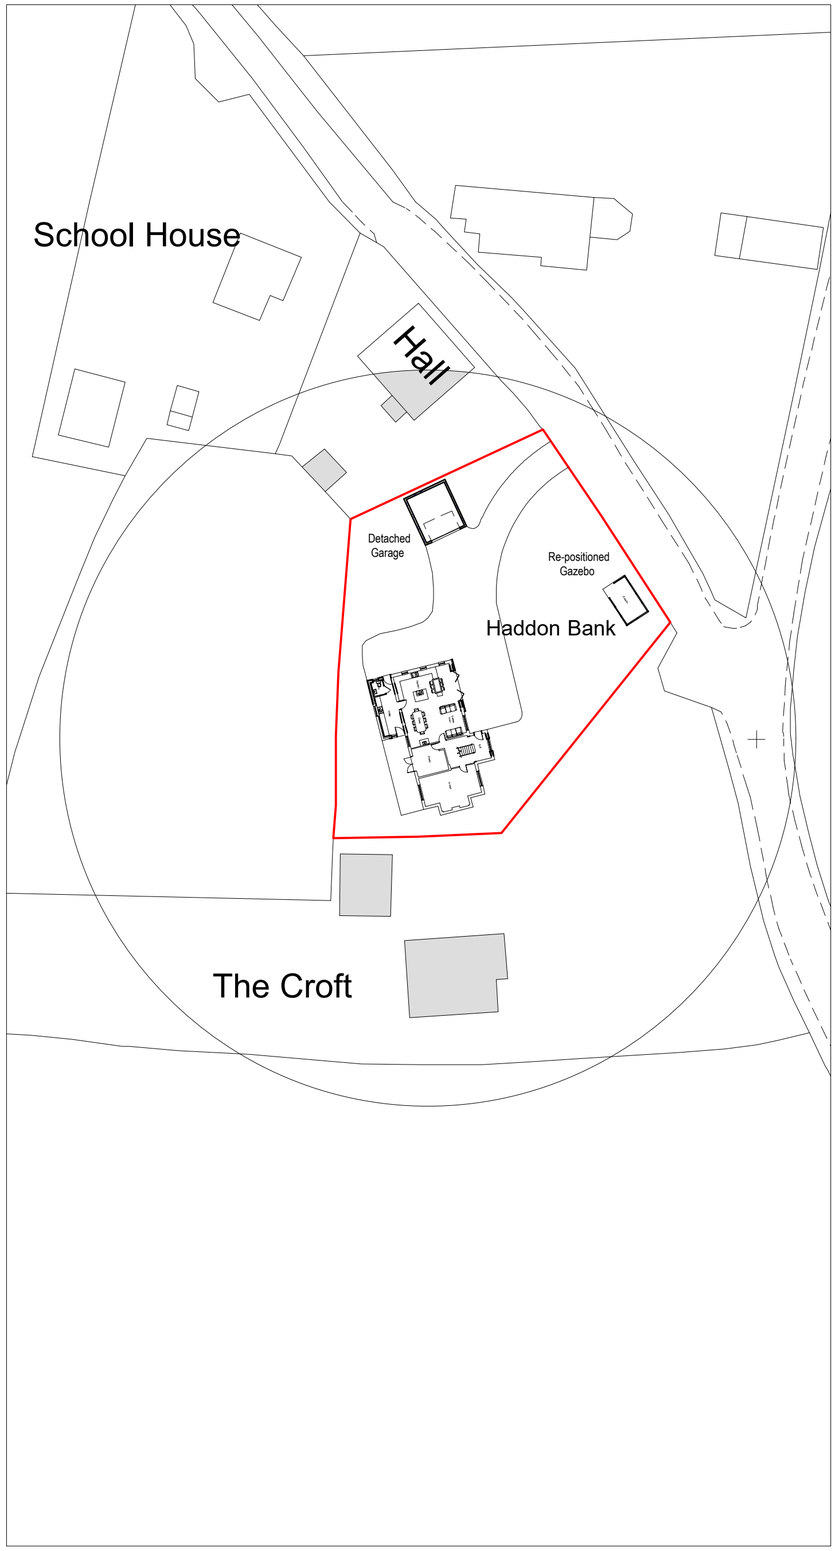


Site Plan 1:500

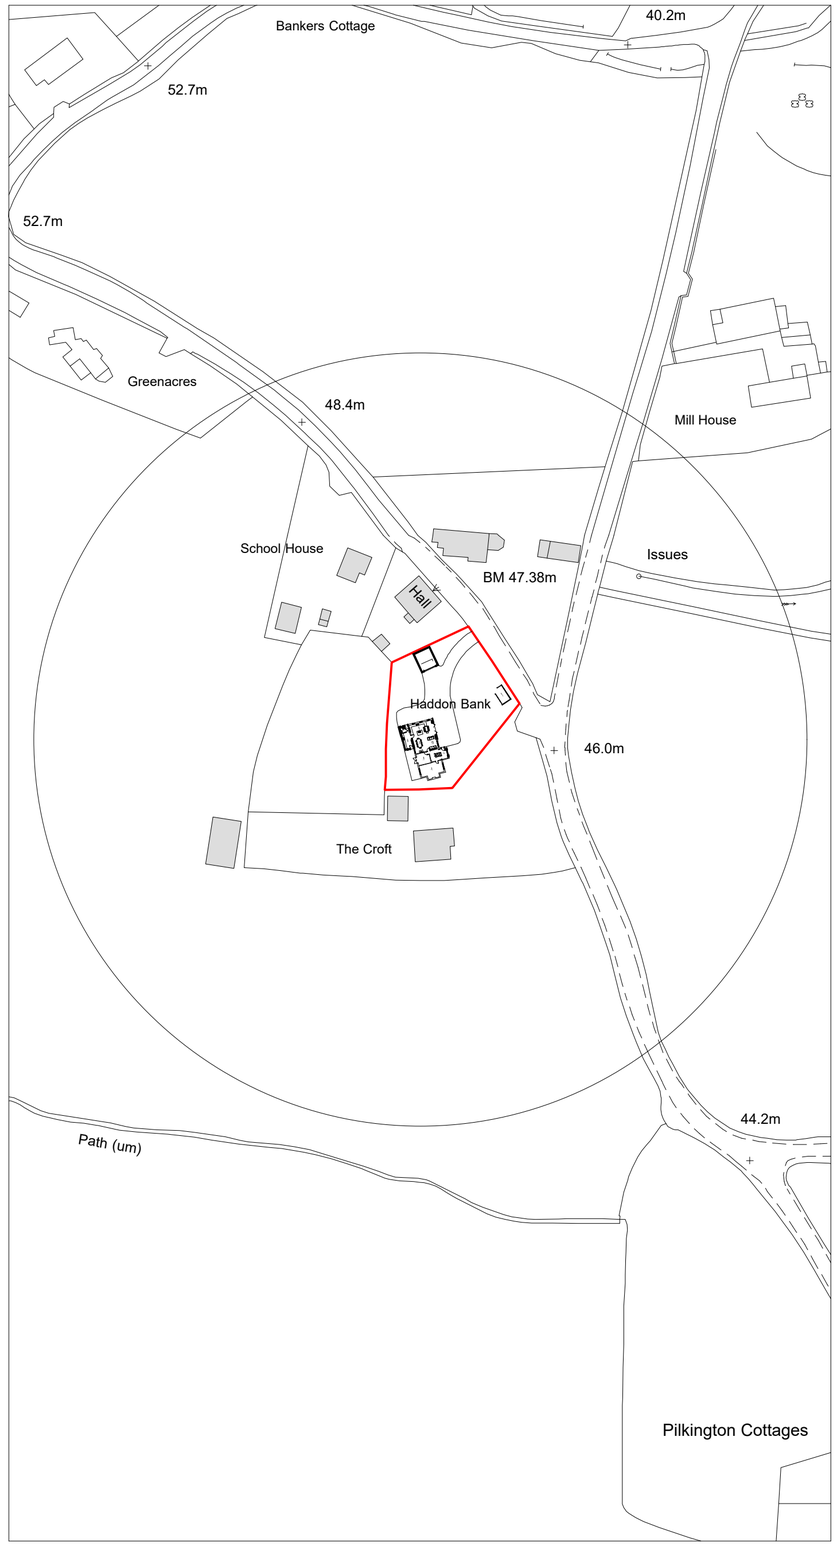

Location Plan 1:1250

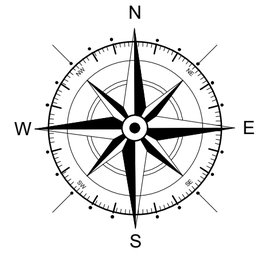

Key

- Surrounding Buildings
- Application Site
- Land owned by applicant

Rev	Date	Detail	Initial
A	08/26	Gazebo Details	A.W

Project:
Proposed alterations at Haddon Bank, Erbistock, Wrexham, LL13 0DW

Title:	Scale: (A2)
Proposed: Site & Location Plan	1:500 & 1:1250

Drawn By:	Date:
A.Whitby	April 2026
Drawing No: E099/005	Sheet: 1 of 1

blueprint architectural services
partner LABC
Office 3K4,
Redwither Business Tower,
Wrexham. LL13 9XT
Tel: 01978 356500
www.blueprintarchitectural.com
© copyright all rights reserved