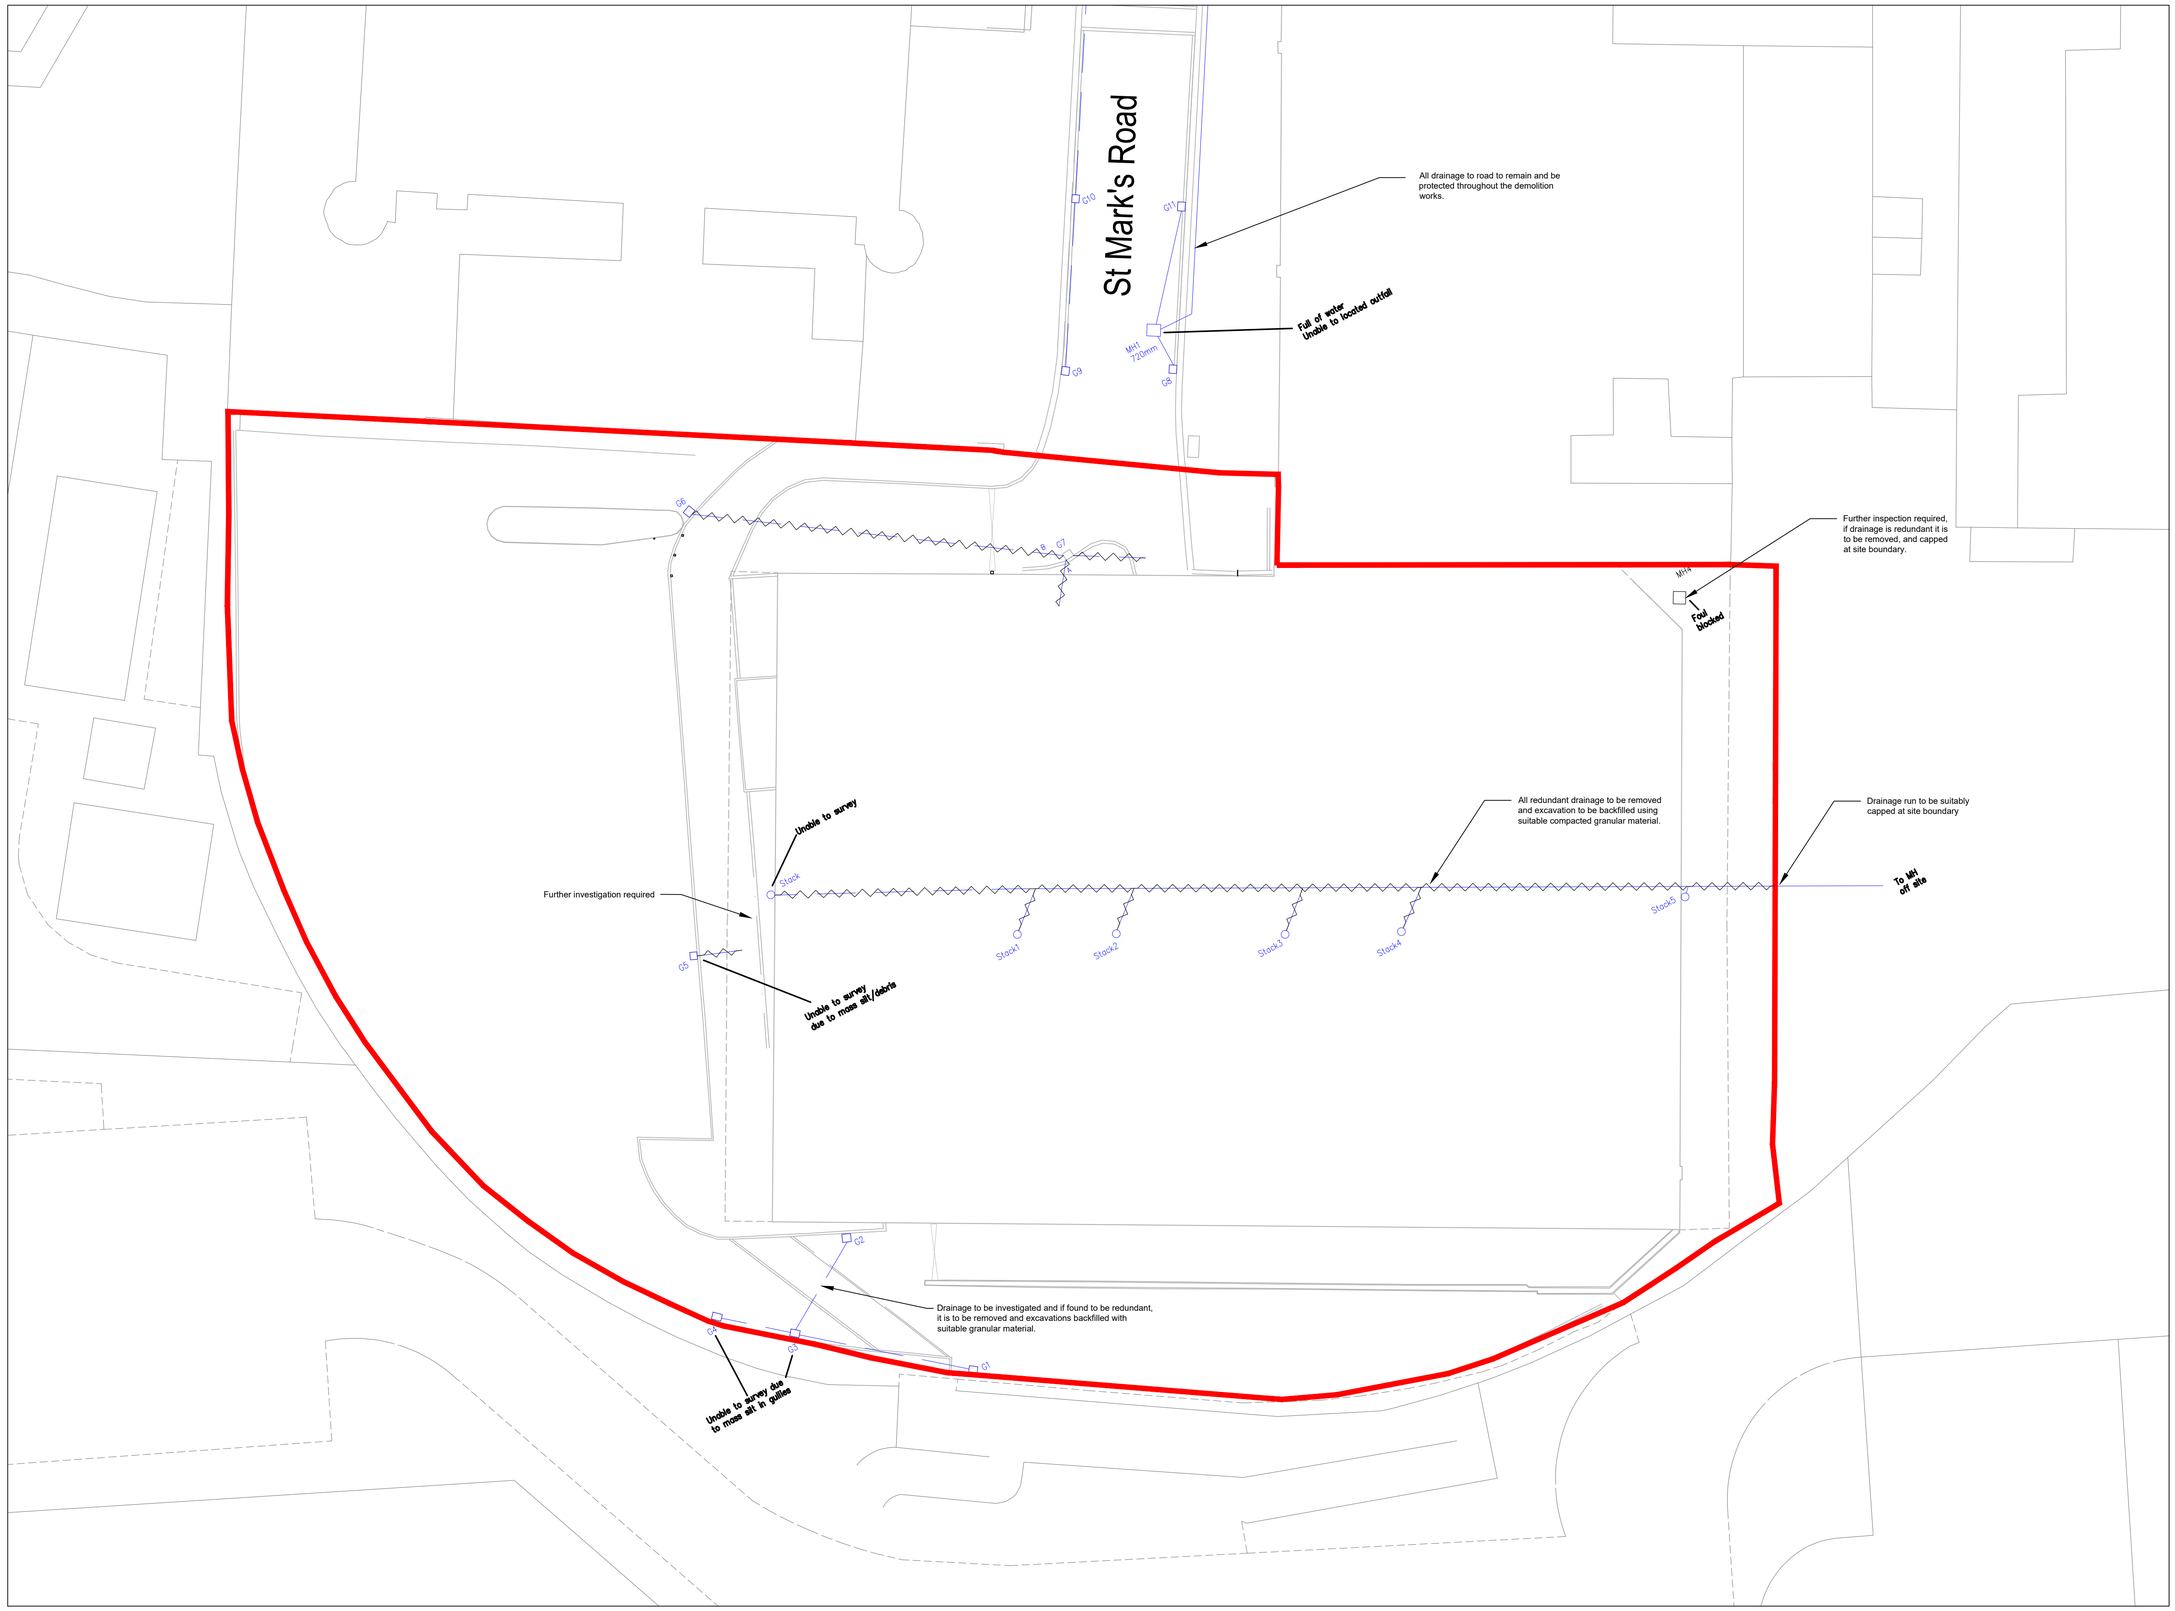


Drainage Layout

Scale: 1:250

DO NOT SCALE

GENERAL NOTES

1. DO NOT SCALE THIS DRAWING - WORK TO FIGURED DIMENSIONS ONLY.
2. ALL DIMENSIONS IN MILLIMETRES UNLESS STATED OTHERWISE.
3. THIS DRAWING IS TO BE READ IN CONJUNCTION WITH THE SPECIFICATION, ALL RELEVANT SERVICE ENGINEER AND STRUCTURAL ENGINEERS DRAWINGS AND IN CONJUNCTION WITH ALL RELEVANT SPECIFICATIONS.
4. THE MAIN CONTRACTOR IS RESPONSIBLE FOR THE STABILITY OF THE CONSTRUCTION WORK AT ALL STAGES.
5. THE CONTRACTOR SHALL VERIFY ALL EXISTING CONDITIONS AND DIMENSIONS PRIOR TO BEGINNING CONSTRUCTION AND/OR ORDERING MATERIALS. ANY DISCREPENCIES SHALL BE BROUGHT TO THE ATTENTION OF THE ENGINEER IMMEDIATELY.

KEY

Demolition Contract Site Boundary

Drainage to be removed and excavation to be suitably backfilled

REV	DATE	BY	DESCRIPTION	CHK	APP
P01		MS	ISSUE FOR INFORMATION		TE

DRAWING STATUS: D2 - FOR TENDER

1 Capital Quarter, Tyndall St, Cardiff, CF10 4BZ, UK
T+ 44 (0) 292 076 9200
wsp.com

CLIENT: wrexham COUNTY BOROUGH COUNCIL CYNGOR BWRDEISTREF SIROL wrecsam

ARCHITECT:

PROJECT: St Mark's Wrexham
Demolition of St Mark's Car Park

TITLE: Drainage Layout - Demolition Extent

SCALE @ A1:	CHECKED:	APPROVED:
1:250	TE	SD

PROJECT No:	DESIGNED:	DRAWN:	DATE:
UK0045131.0530		MS	

DRAWING No: STM-WSP-XX-XX-DR-S-100103 REV: P01

© WSP UK Ltd

File name: Z:\2BTRANSITIONWORKING\2CTX\TS\LCR\DOCS\UK0045131.0530 - ST MARKS WREXHAM\4 DRAWING\2D\STM-WSP-XX-XX-DR-S-100XXX.DWG, printed on 28 May 2026 14:11:08, by Mark, Colin